DRG. NO. RTD/05/107/3/04C

CITY DEVELOPMENT DEPARTMENT

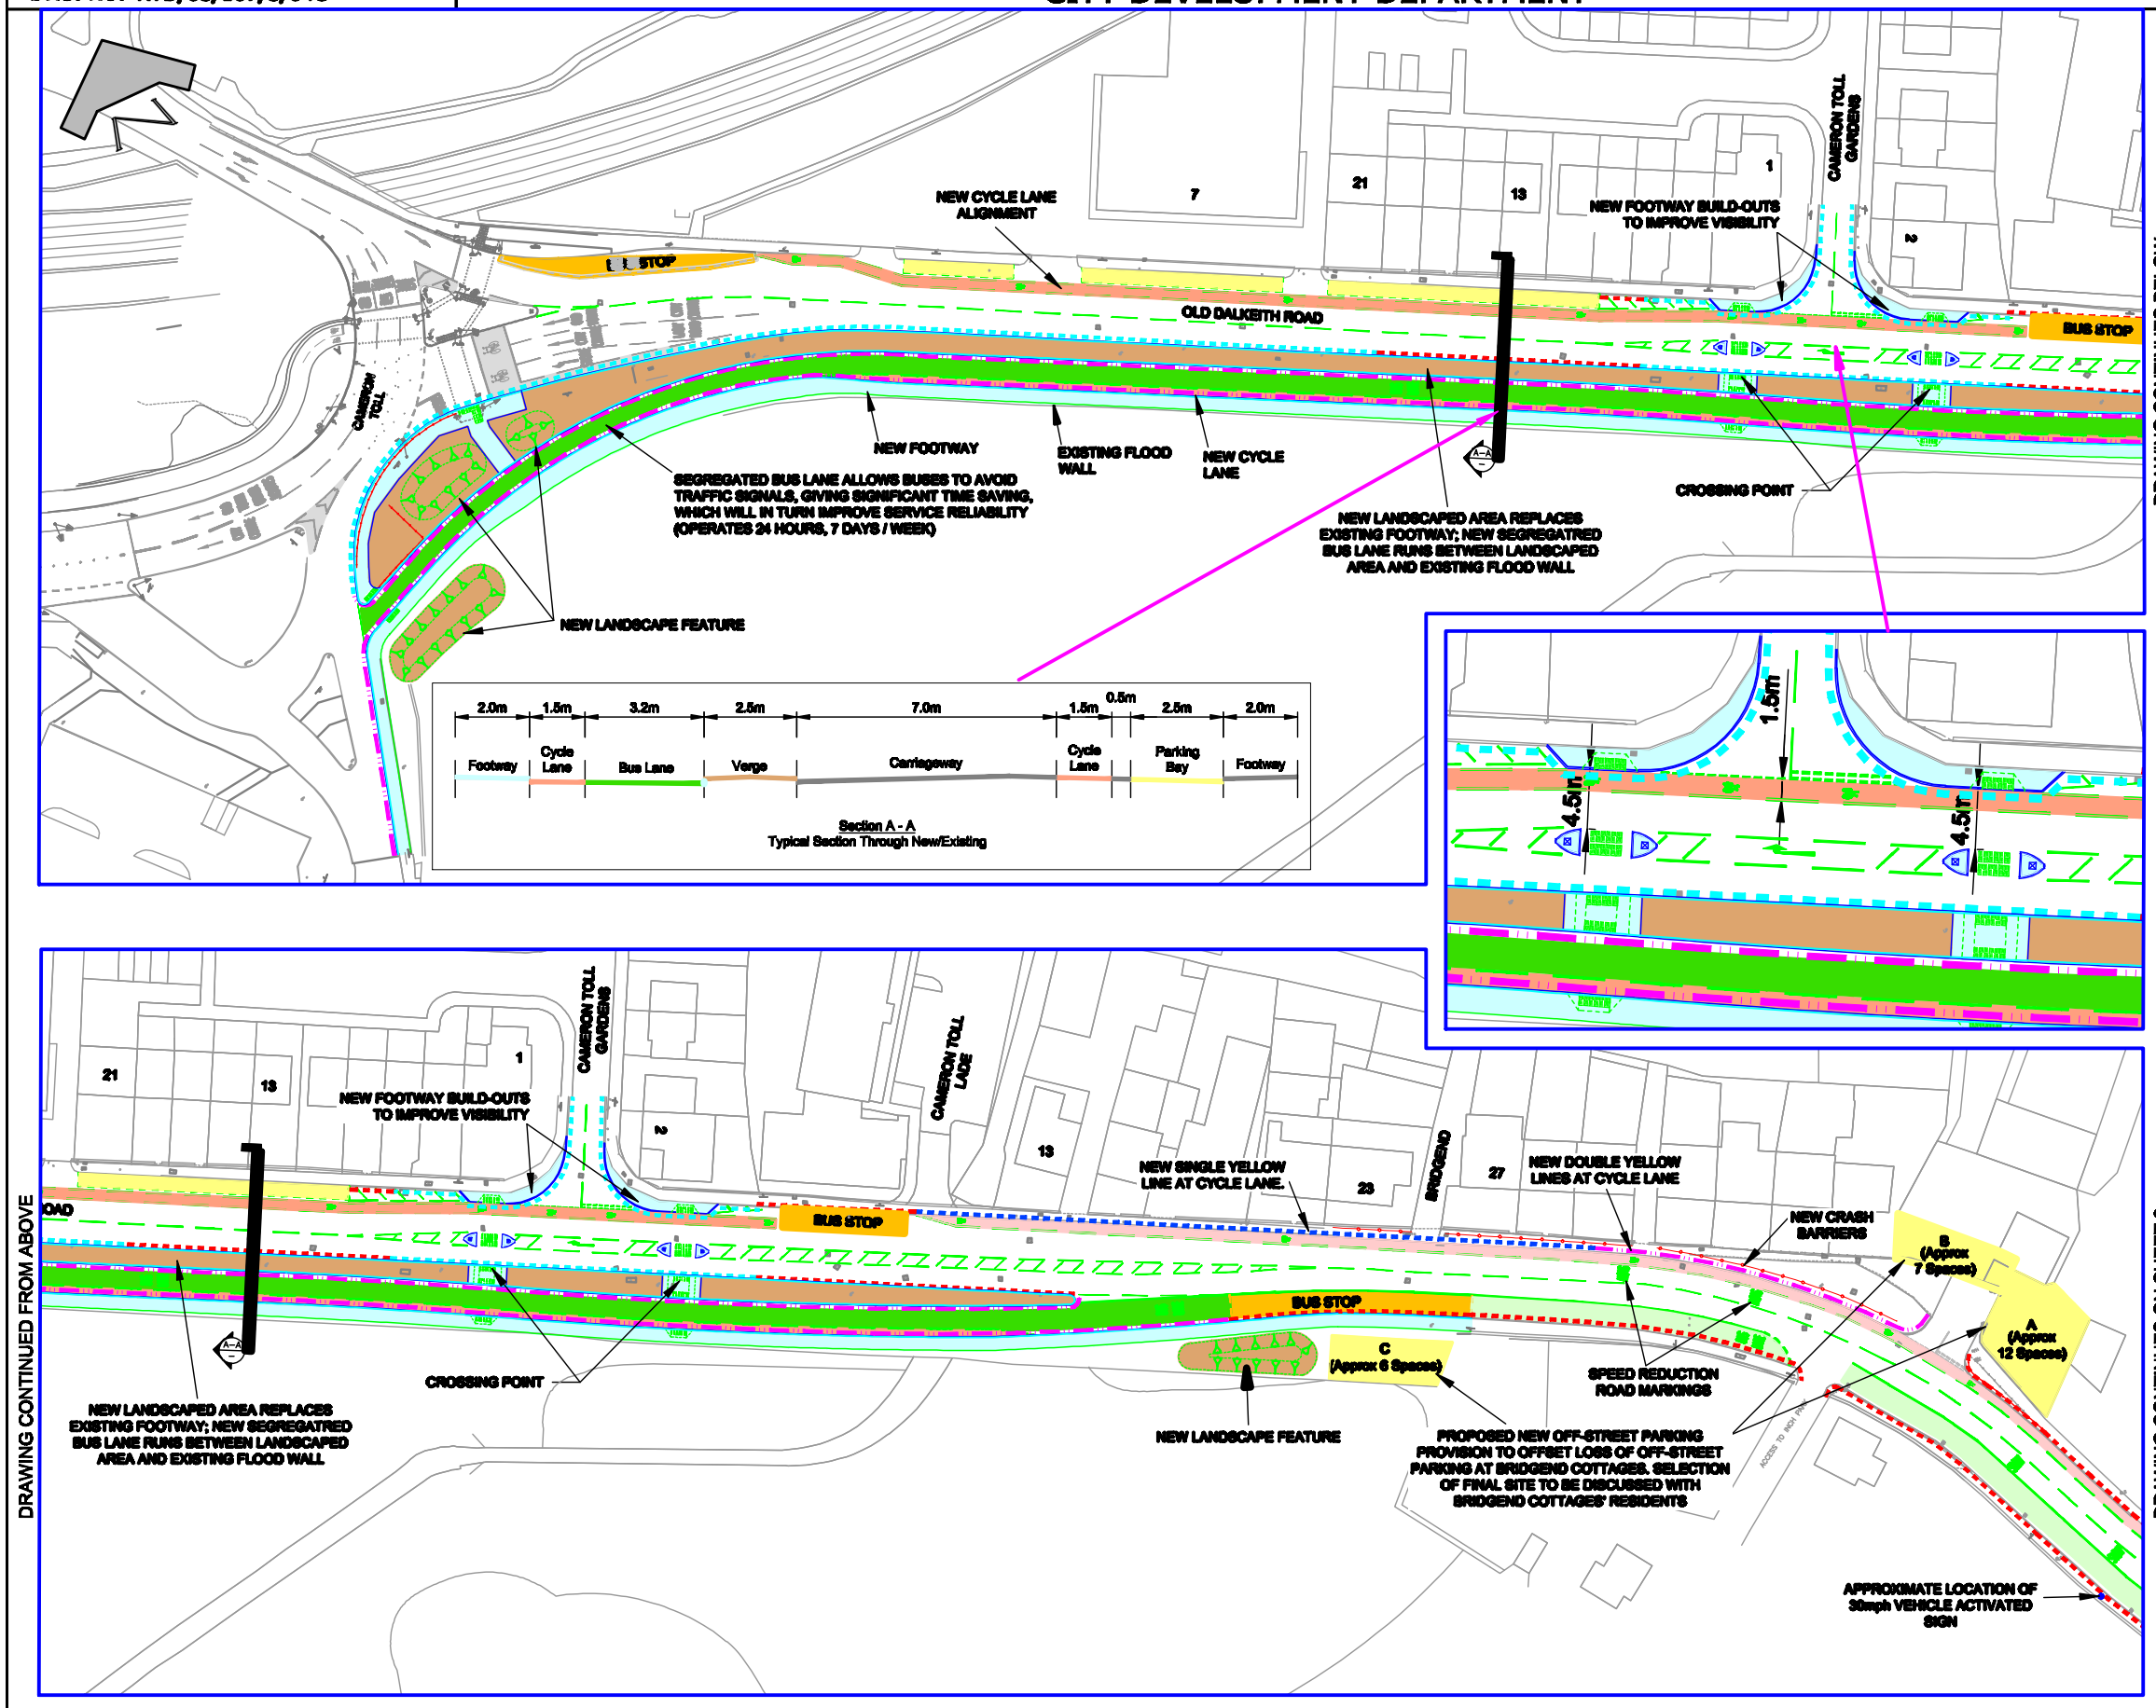

DRG. NO. RTD/05/107/3/04C

DRG. NO. RTD/05/107/3/04C

NOTES:

- New Footway location, replacing existing footway
- New on-street bus lane
- New segregated bus lane, operates 24hrs, 7 days / week
- New landsacped area
- **New Cycle Lane Alignment**
- Existing Cycle lane
- Area available for parking
- BUS STOP — Existing bus stop
- New Single yellow lines: No waiting Mon-Fri 7.30am-6.30pm No Loading Mon-Fri 7.30am-9.30am 4.00pm-6.30pm
- **New double yellow lines: no waiting or loading at any time. (Previously Single yellow Lines)**
- New Double Yellow Lines (No waiting or Loading at any time)
- Existing Double Yellow Lines
- New Crash Barriers

This map is reproduced from Ordnance Survey material with the permission of Ordnance Survey on behalf of the Controller of Her Majesty's Stationery Office © Crown copyright. Unauthorised reproduction infringes Crown copyright and may lead to prosecution or civil proceedings.

REV	DETAILS	BY	DATE	CHECK
C	Minor changes made to drawing	AF	08/10/09	LV
B	Minor changes made to drawing drawing updated to include cycle lane and parking requirements amended.	AF	28/09/09	LV
A		GM	17/09/09	DS

EDINBVRGH
THE CITY OF EDINBURGH COUNCIL

CITY DEVELOPMENT DEPARTMENT
The City of Edinburgh Council
City Chambers High Street
Edinburgh EH1 1YJ
Tel. No. 0131 200 2000

TRANSPORT
TRAFFIC AND ENGINEERING

NEW WORKS
Roads & Transport Design

PROPOSED OLD DALKEITH ROAD BUS PRIORITY MEASURES (OCTOBER 09)

CONSULTATION DRAWING, SHEET 1 OF 2

Date: 28 July 2009 | Job No.: 630482 | Drawn by: A Parkinson
Scale: 1:1000 at A3 | Checked by: L Vallance

DRG. NO. RTD/05/107/3/04C

Plotted for issue by G Mather on 9 October 2009