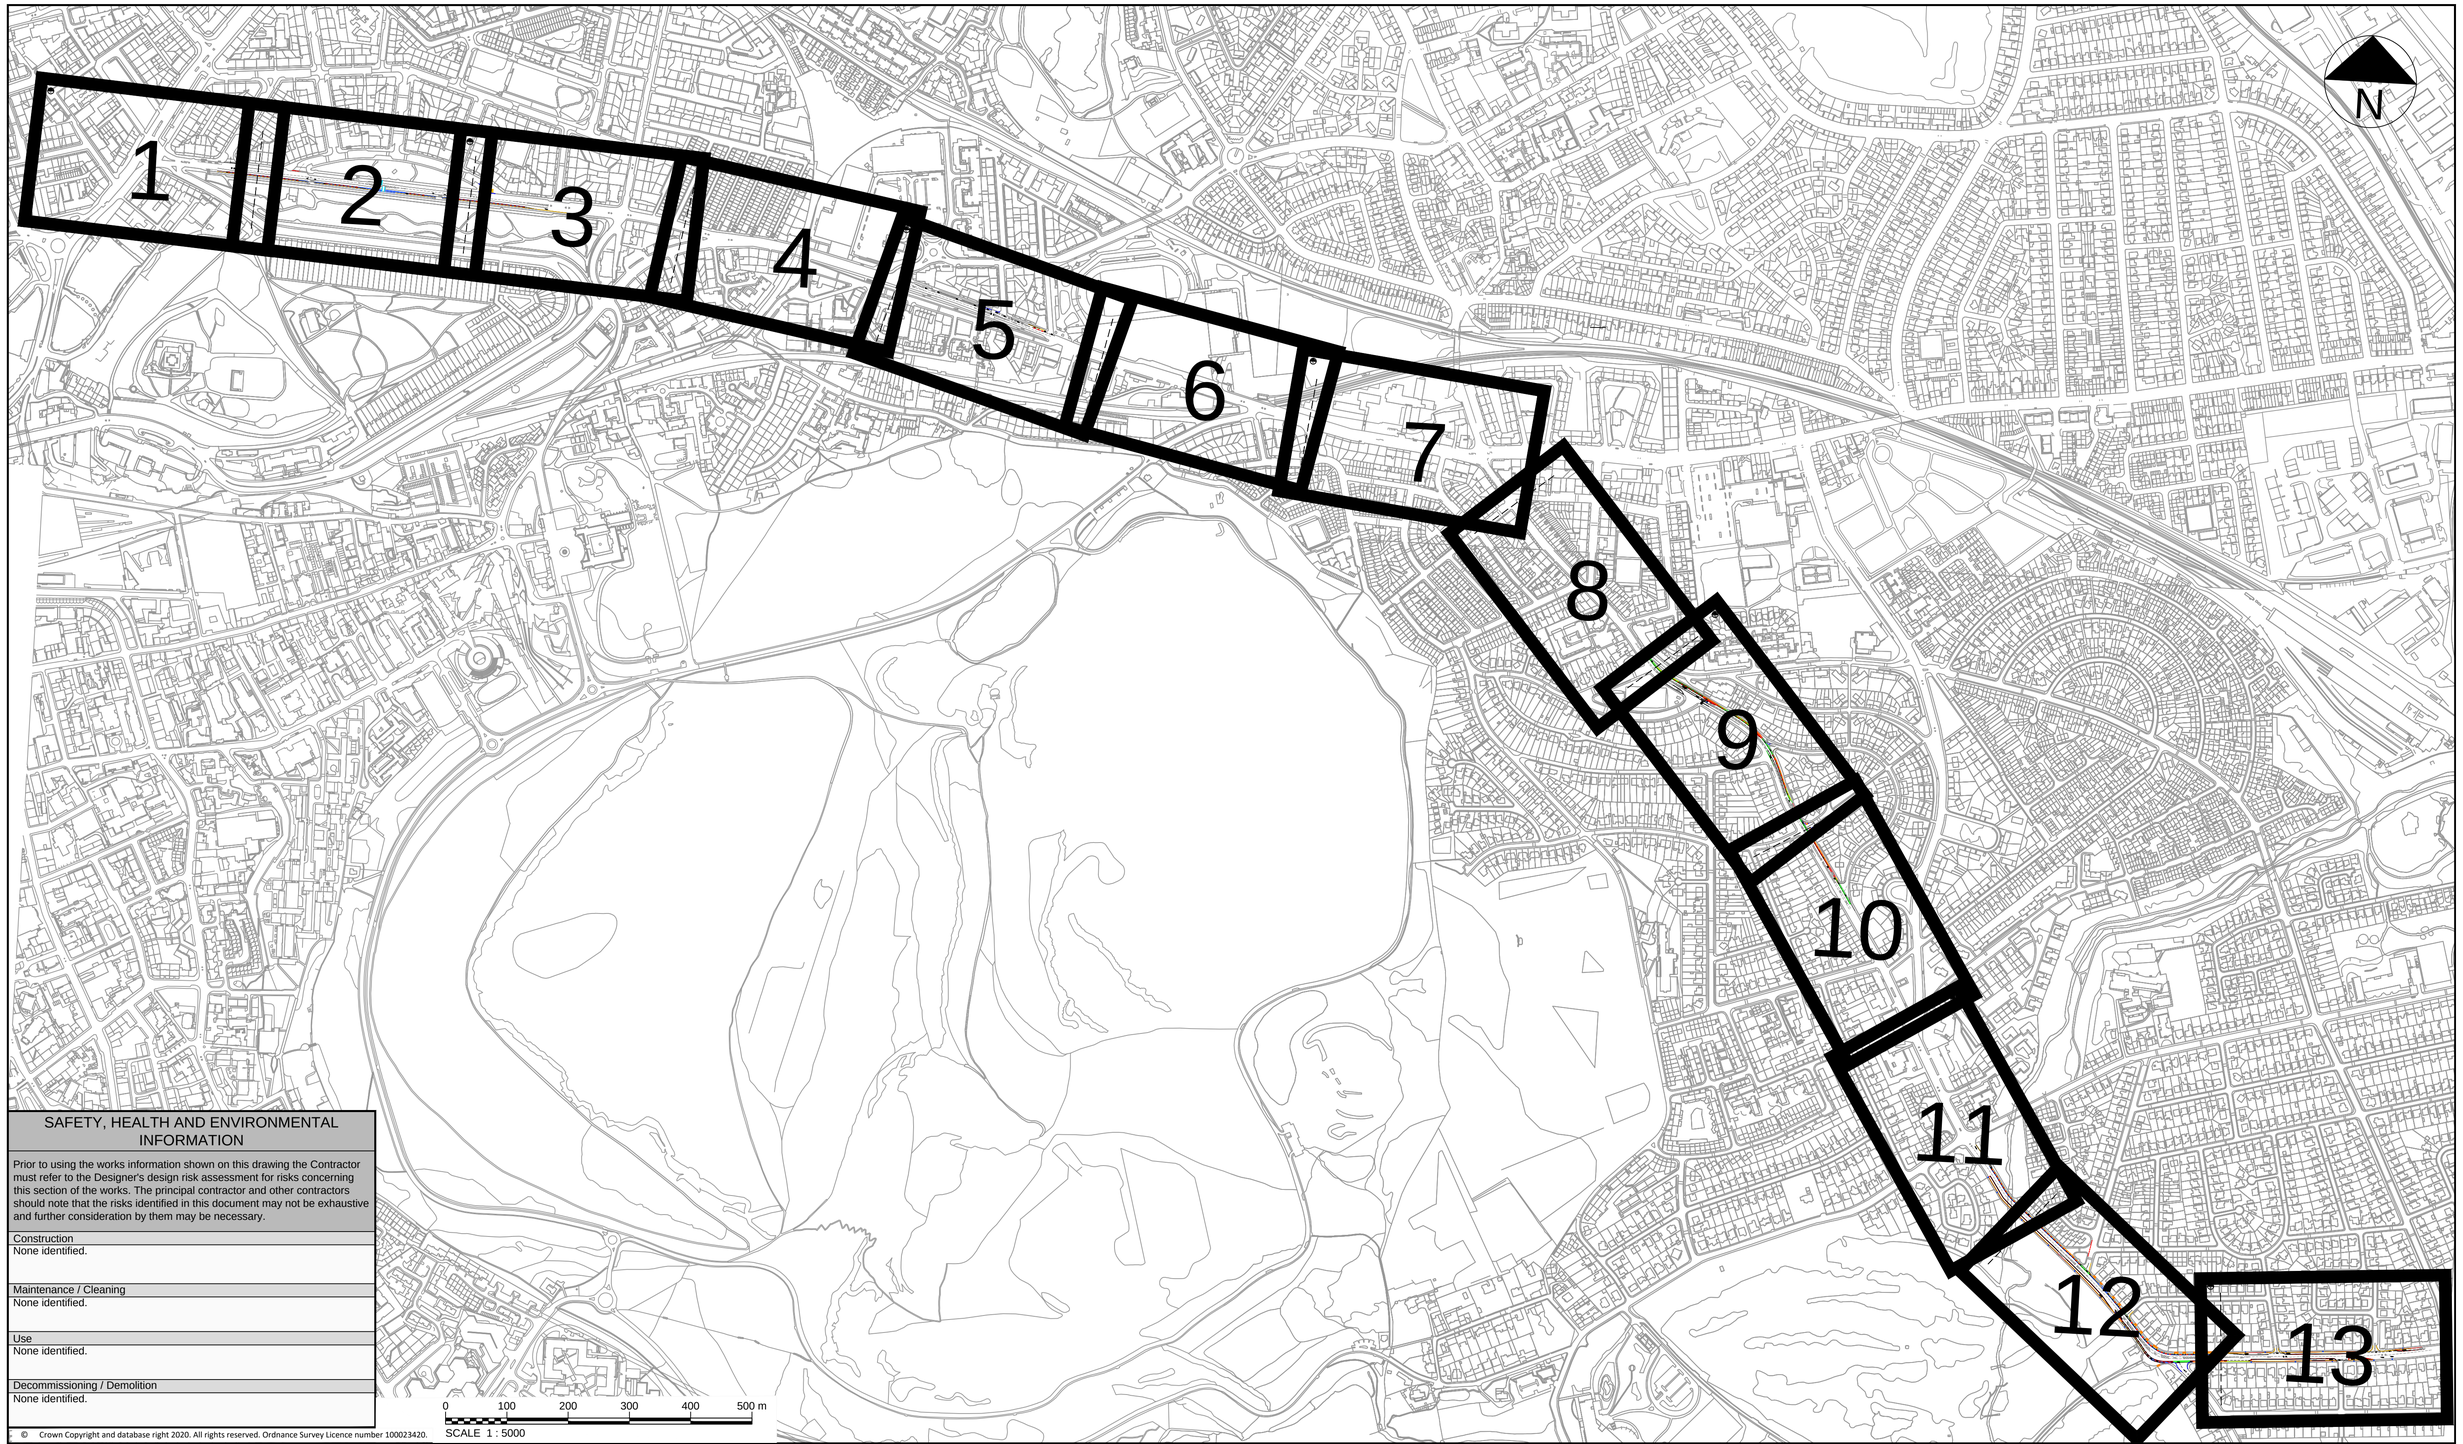

SAFETY, HEALTH AND ENVIRONMENTAL INFORMATION

Prior to using the works information shown on this drawing the Contractor must refer to the Designer's design risk assessment for risks concerning this section of the works. The principal contractor and other contractors should note that the risks identified in this document may not be exhaustive and further consideration by them may be necessary.

Construction
None identified.

Maintenance / Cleaning
None identified.

Use
None identified.

Decommissioning / Demolition
None identified.

© Crown Copyright and database right 2020. All rights reserved. Ordnance Survey Licence number 100023420.

Rev	Rev. Date	Purpose of revision	RO'C	RC	CS	CS
0	17/09/2020	FOR NOTIFICATION	Des'd	Checkd	Rev'd	Apprv'd

© Copyright 2018 Jacobs U.K. Limited. The concepts and information contained in this document are the property of Jacobs. Use or copying of this document in whole or in part without the written permission of Jacobs constitutes an infringement of copyright. Limitation: This drawing has been prepared on behalf of, and for the exclusive use of Jacobs' Client, and is subject to, and issued in accordance with, the provisions of the contract between Jacobs and the Client. Jacobs accepts no liability or responsibility whatsoever for, or in respect of, any use of, or reliance upon, this drawing by any third party.

Notes:

1. THIS DRAWING IS TO BE READ IN CONJUNCTION WITH ALL OTHER RELEVANT DRAWINGS, DOCUMENTATION, SPECIFICATION AND APPENDICES PROVIDED.
2. ALL DIMENSIONS ARE IN METRES UNLESS OTHERWISE STATED.
3. NO TOPOGRAPHICAL INFORMATION AVAILABLE FOR THIS SCHEME. BACKGROUND INFORMATION AS PER OS MAP TILES PROVIDED BY CLIENT

Key

DRAWING EXTENTS

Jacobs
160 Dundee Street, Edinburgh, EH11 1DQ
Tel:+44 (0)131 659 Fax:+44 (0)131 228 6177
www.jacobs.com

Client: EDINBVRGH THE CITY OF EDINBURGH COUNCIL

Project
Spaces for People
Travelling Safely, Bus Priority:
A1 London Road to Milton Road West

Drawing title
PROPOSED TEMPORARY MEASURES A1 LONDON ROAD TO MILTON ROAD WEST SCHEME EXTENTS

Drawing status: FOR NOTIFICATION

Scale	1:5000 @ A1	DO NOT SCALE
Jacobs No.		Rev 0
Client no.		

Drawing number: BESP0023-TEMP-A1-GA-DR-1000

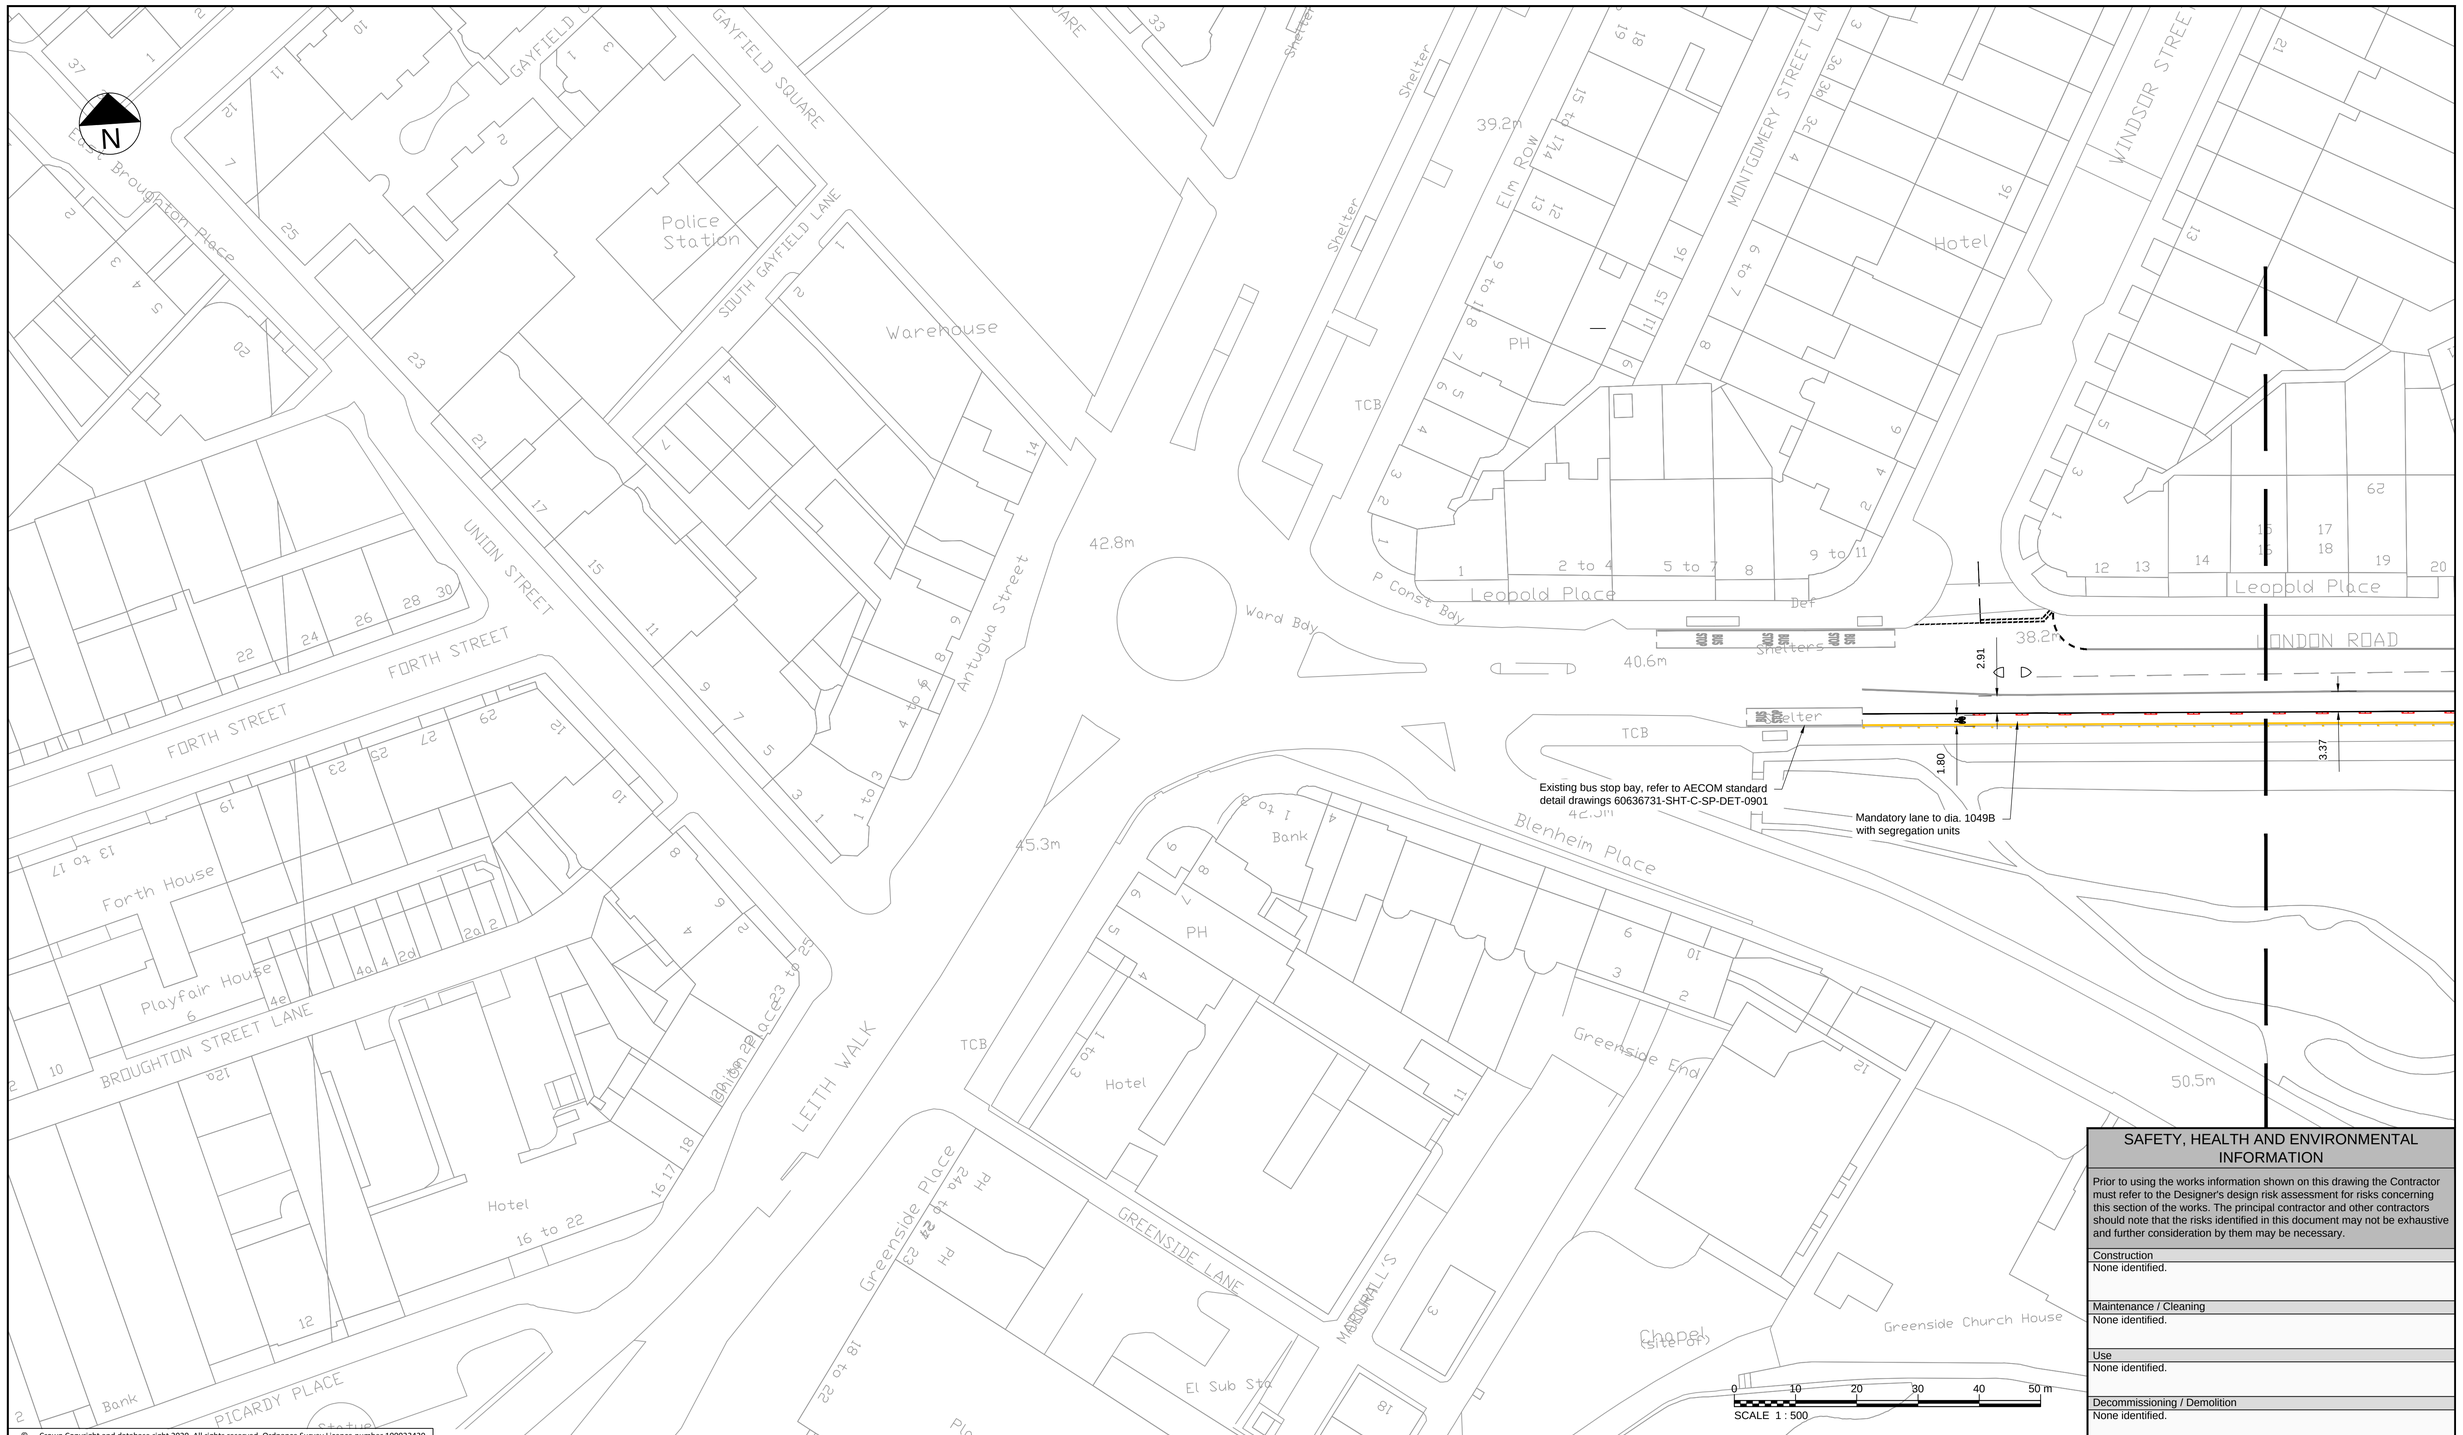

© Crown Copyright and database right 2020. All rights reserved. Ordnance Survey Licence number 100023420.

SAFETY, HEALTH AND ENVIRONMENTAL INFORMATION

Prior to using the works information shown on this drawing the Contractor must refer to the Designer's design risk assessment for risks concerning this section of the works. The principal contractor and other contractors should note that the risks identified in this document may not be exhaustive and further consideration by them may be necessary.

Construction
None identified.

Maintenance / Cleaning
None identified.

Use
None identified.

Decommissioning / Demolition
None identified.

Rev	Rev. Date	Purpose of revision	Des'd	Check'd	Rev'd	Apprv'd
2	16/09/2020	FOR NOTIFICATION	RO'C	RC	CS	CS
1	07/09/2020	FOR APPROVAL	RO'C	RC	CS	CS
0	24/08/2020	DRAFT - FOR COMMENT	RO'C	RC	CS	CS

© Copyright 2018 Jacobs U.K. Limited. The concepts and information contained in this document are the property of Jacobs. Use or copying of this document in whole or in part without the written permission of Jacobs constitutes an infringement of copyright. Limitation: This drawing has been prepared on behalf of, and for the exclusive use of Jacobs' Client, and is subject to, and issued in accordance with, the provisions of the contract between Jacobs and the Client. Jacobs accepts no liability or responsibility whatsoever for, or in respect of, any use of, or reliance upon, this drawing by any third party.

Notes:

1. THIS DRAWING IS TO BE READ IN CONJUNCTION WITH ALL OTHER RELEVANT DRAWINGS, DOCUMENTATION, SPECIFICATION AND APPENDICES PROVIDED.
2. ALL DIMENSIONS ARE IN METRES UNLESS OTHERWISE STATED.
3. NO TOPOGRAPHICAL INFORMATION AVAILABLE FOR THIS SCHEME. BACKGROUND INFORMATION AS PER OS MAP TILES PROVIDED BY CLIENT (SEE ALSO NOTE 4 BELOW).
4. EXISTING CARRIAGEWAY WIDTHS, KERB LINES AND CROSSING LOCATIONS ARE INDICATIVE AND WILL BE CONFIRMED ON SITE BEFORE COMMENCING CONSTRUCTION WORKS.
5. PROPOSED TEMPORARY MEASURES TO BE CONFIRMED DURING SETTING OUT BY SUPERVISING ENGINEER.
6. ALL MARKING LOCATIONS AND DIMENSIONS ARE ESTIMATES.
7. GAPS IN SEGREGATION SHALL BE PROVIDED OVER ANY LOCATIONS WHICH REQUIRE ACCESS BY VEHICLES OR PEDESTRIANS, INCLUDING BUT NOT LIMITED TO DRIVEWAYS, JUNCTIONS AND PEDESTRIAN REFUGE ISLANDS.
8. LOCATIONS OF EXISTING PARKING BAYS AND BUS STOP BAYS ARE INDICATIVE AND SHALL BE CONFIRMED ON SITE.
9. BUS STOP INTERVENTIONS SHALL BE AS PER AECOM STANDARD DETAIL DRAWING 60636731-SHT-C-SP-DET-0901
10. AT CONTROLLED PEDESTRIAN CROSSINGS, ALL CYCLE LANE ROAD MARKINGS WILL STOP OUTWITH THE CONTROL ZONE INDICATED BY THE 'ZIG-ZAG' MARKINGS WITH THE EXCEPTION OF THE DIA. 1057 CYCLE SYMBOL. SEGREGATION UNITS WILL BE STOPPED AND START TWO 'ZIG-ZAGS' FROM THE STOP LINE.

Key

- PROPOSED WHITE ROAD MARKINGS
- PROPOSED YELLOW ROAD MARKINGS
- PROPOSED SEGREGATION UNITS AND ORANGE CYLINDER POSTS (Temporary Segregation)
- PROPOSED TEMPORARY KERB (DETAIL TO BE AGREED WITH CEC)
- PROPOSED TEMPORARY ROAD STOP UP (DETAIL TO BE AGREED WITH CEC)
- PROPOSED SIGN
- EXISTING ROAD MARKINGS
- INDICATIVE DRIVEWAY LOATIONS

Jacobs
160 Dundee Street, Edinburgh, EH11 1DQ
Tel:+44 (0)131 659 Fax:+44 (0)131 228 6177
www.jacobs.com

Client: EDINBVRGH THE CITY OF EDINBURGH COUNCIL

Project: Spaces for People
Travelling Safely, Bus Priority:
A1 London Road to Milton Road West

Drawing title
PROPOSED TEMPORARY MEASURES A1 LONDON ROAD TO MILTON ROAD WEST SHEET 1 OF 13

Drawing status: FOR NOTIFICATION

Scale	1:500 @ A1	DO NOT SCALE
Jacobs No.		Rev 2
Client no.		

Drawing number: BESP0023-TEMP-A1-GA-DR-0001

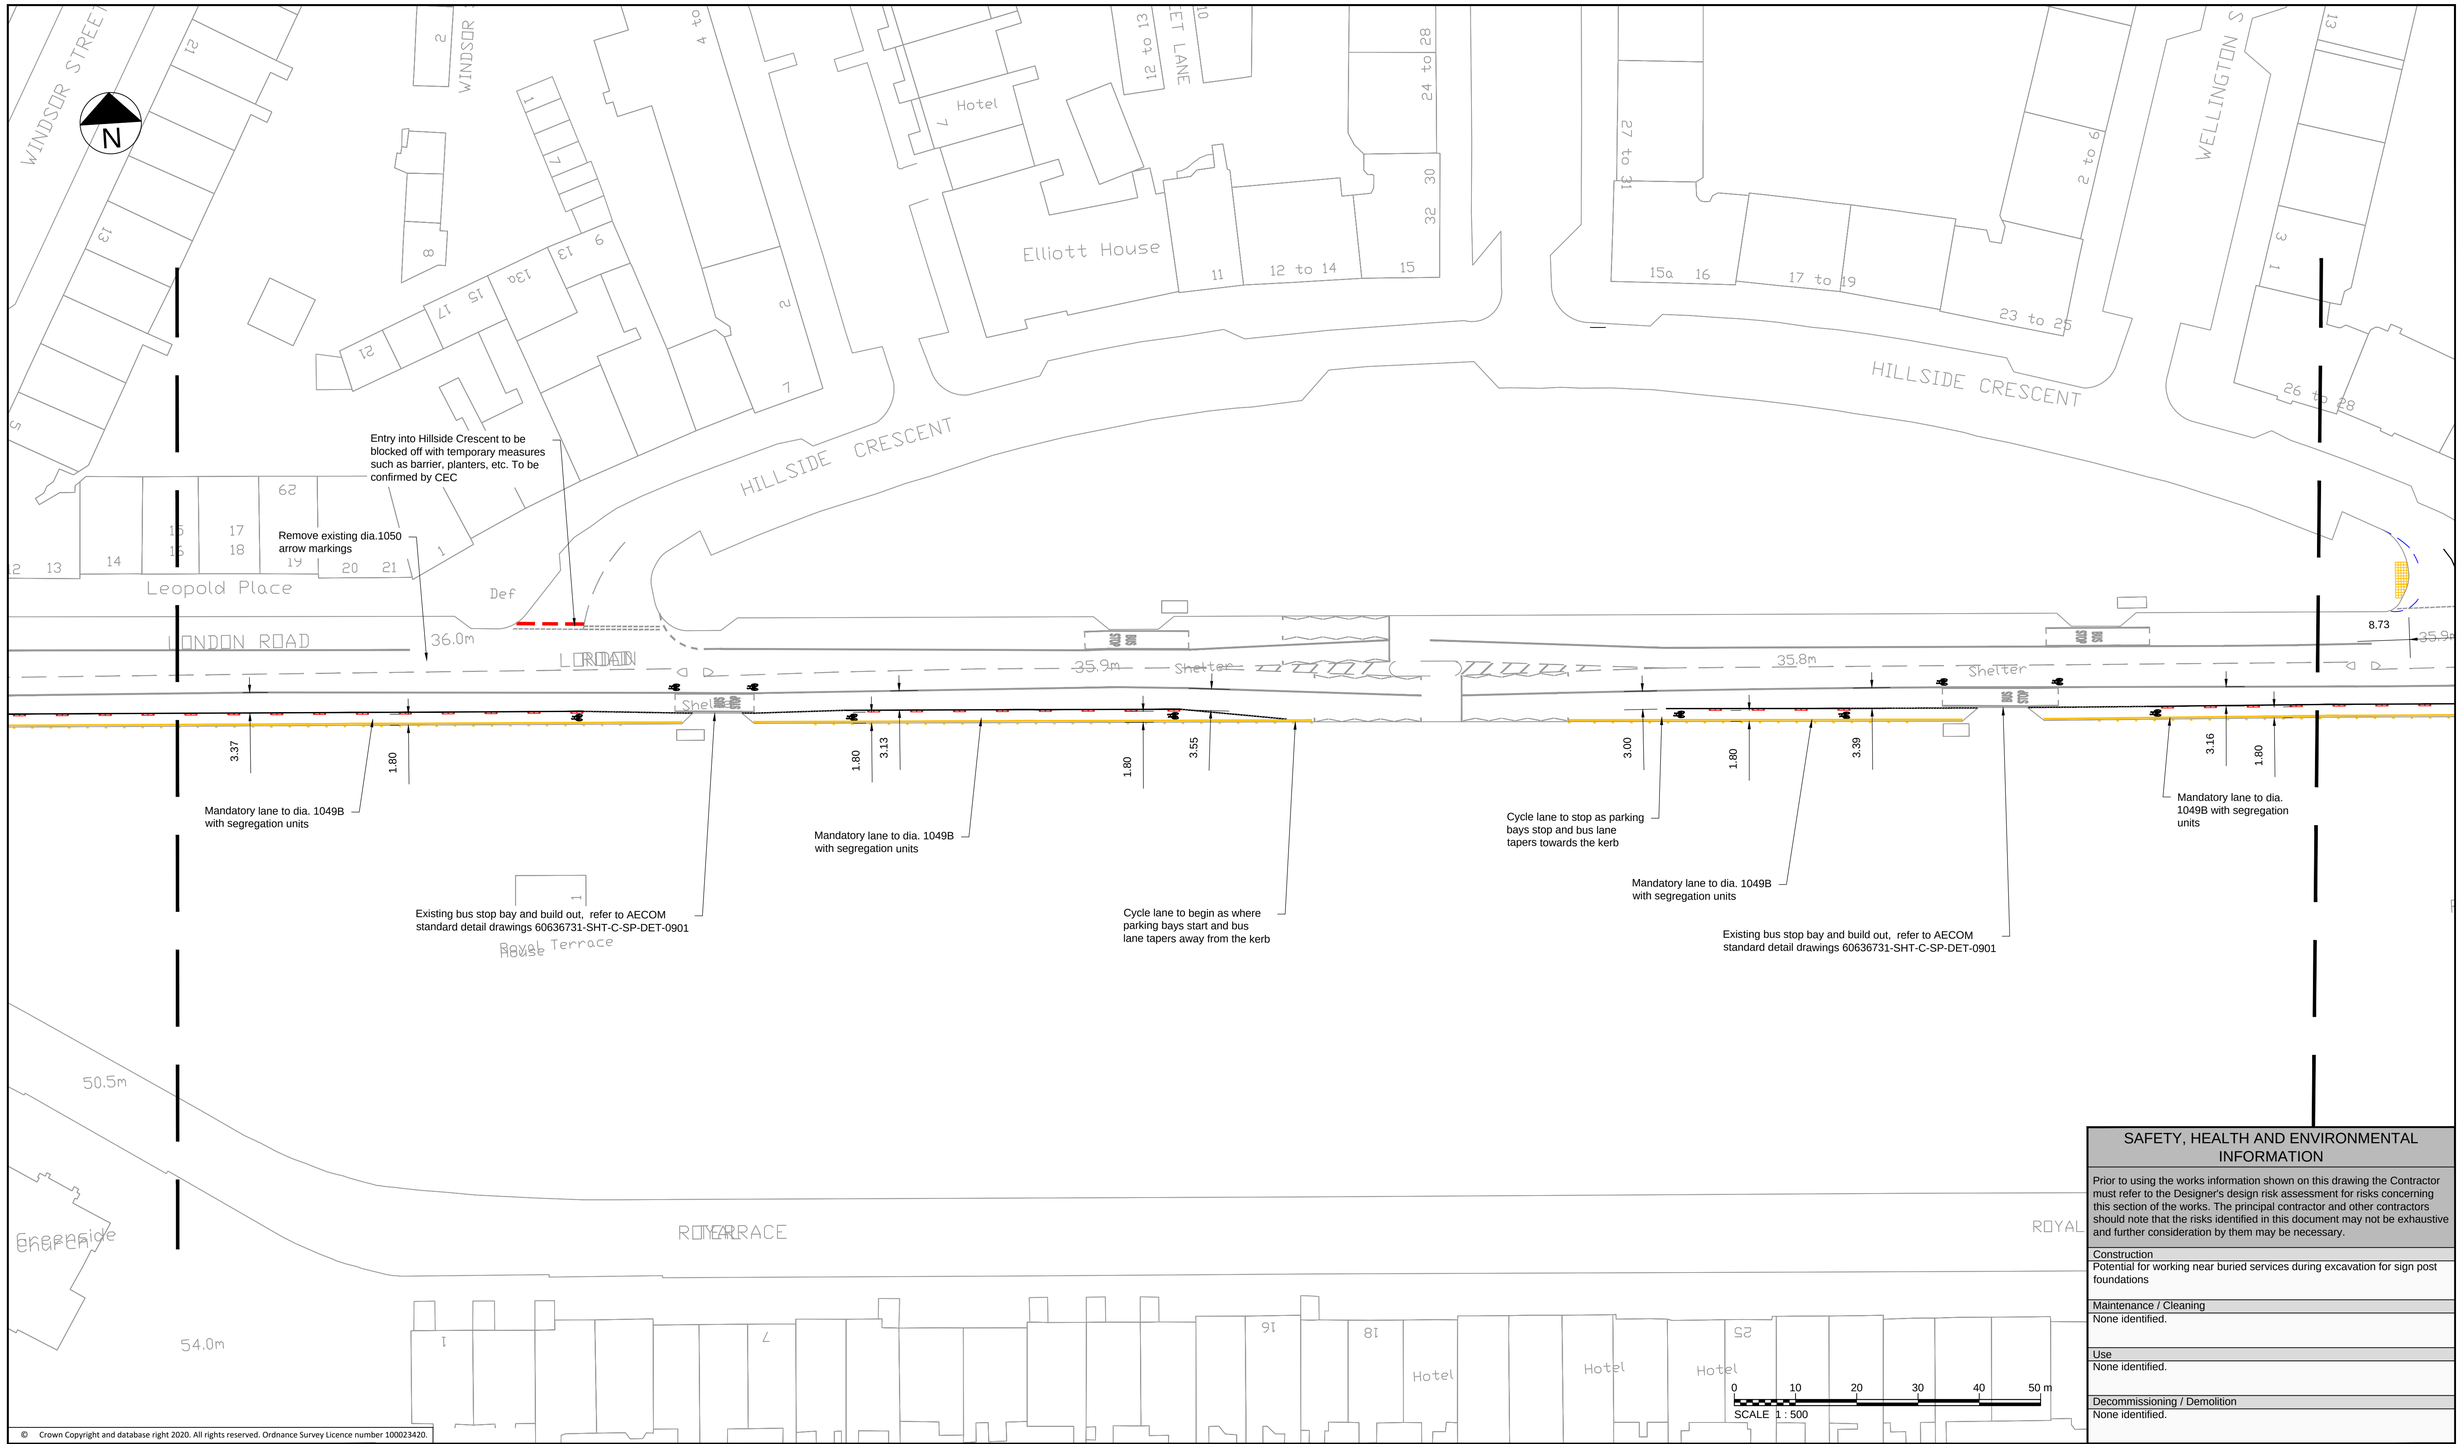

© Crown Copyright and database right 2020. All rights reserved. Ordnance Survey Licence number 100023420.

SAFETY, HEALTH AND ENVIRONMENTAL INFORMATION

Prior to using the works information shown on this drawing the Contractor must refer to the Designer's design risk assessment for risks concerning this section of the works. The principal contractor and other contractors should note that the risks identified in this document may not be exhaustive and further consideration by them may be necessary.

Construction
Potential for working near buried services during excavation for sign post foundations

Maintenance / Cleaning
None identified.

Use
None identified.

Decommissioning / Demolition
None identified.

Rev	Rev. Date	Purpose of revision	Des'd	Checkd	Rev'd	Apprv'd
2	16/09/2020	FOR NOTIFICATION	RO'C	RC	CS	CS
1	07/09/2020	FOR APPROVAL	RO'C	RC	CS	CS
0	24/08/2020	DRAFT - FOR COMMENT	RO'C	RC	CS	CS

© Copyright 2018 Jacobs U.K. Limited. The concepts and information contained in this document are the property of Jacobs. Use or copying of this document in whole or in part without the written permission of Jacobs constitutes an infringement of copyright. Limitation: This drawing has been prepared on behalf of, and for the exclusive use of Jacobs' Client, and is subject to, and issued in accordance with, the provisions of the contract between Jacobs and the Client. Jacobs accepts no liability or responsibility whatsoever for, or in respect of, any use of, or reliance upon, this drawing by any third party.

Notes:

1. THIS DRAWING IS TO BE READ IN CONJUNCTION WITH ALL OTHER RELEVANT DRAWINGS, DOCUMENTATION, SPECIFICATION AND APPENDICES PROVIDED.
2. ALL DIMENSIONS ARE IN METRES UNLESS OTHERWISE STATED.
3. NO TOPOGRAPHICAL INFORMATION AVAILABLE FOR THIS SCHEME. BACKGROUND INFORMATION AS PER OS MAP TILES PROVIDED BY CLIENT (SEE ALSO NOTE 4 BELOW).
4. EXISTING CARRIAGEWAY WIDTHS, KERB LINES AND CROSSING LOCATIONS ARE INDICATIVE AND WILL BE CONFIRMED ON SITE BEFORE COMMENCING CONSTRUCTION WORKS.
5. PROPOSED TEMPORARY MEASURES TO BE CONFIRMED DURING SETTING OUT BY SUPERVISING ENGINEER.
6. ALL MARKING LOCATIONS AND DIMENSIONS ARE ESTIMATES.
7. GAPS IN SEGREGATION SHALL BE PROVIDED OVER ANY LOCATIONS WHICH REQUIRE ACCESS BY VEHICLES OR PEDESTRIANS, INCLUDING BUT NOT LIMITED TO DRIVEWAYS, JUNCTIONS AND PEDESTRIAN REFUGE ISLANDS.
8. LOCATIONS OF EXISTING PARKING BAYS AND BUS STOP BAYS ARE INDICATIVE AND SHALL BE CONFIRMED ON SITE.
9. BUS STOP INTERVENTIONS SHALL BE AS PER AECOM STANDARD DETAIL DRAWING 60636731-SHT-C-SP-DET-0901
10. AT CONTROLLED PEDESTRIAN CROSSINGS, ALL CYCLE LANE ROAD MARKINGS WILL STOP OUTWITH THE CONTROL ZONE INDICATED BY THE 'ZIG-ZAG' MARKINGS WITH THE EXCEPTION OF THE DIA. 1057 CYCLE SYMBOL. SEGREGATION UNITS WILL BE STOPPED AND START TWO 'ZIG-ZAGS' FROM THE STOP LINE.

Key

- PROPOSED WHITE ROAD MARKINGS
- PROPOSED YELLOW ROAD MARKINGS
- PROPOSED SEGREGATION UNITS AND ORANGE CYLINDER POSTS (Temporary Segregation)
- PROPOSED TEMPORARY KERB (DETAIL TO BE AGREED WITH CEC)
- PROPOSED TEMPORARY ROAD STOP UP (DETAIL TO BE AGREED WITH CEC)
- PROPOSED SIGN
- EXISTING ROAD MARKINGS
- INDICATIVE DRIVEWAY LOATIONS

Jacobs
160 Dundee Street, Edinburgh, EH11 1DQ
Tel:+44 (0)131 659 Fax:+44 (0)131 228 6177
www.jacobs.com

Client: EDINBVRGH THE CITY OF EDINBURGH COUNCIL

Project: Spaces for People
Travelling Safely, Bus Priority:
A1 London Road to Milton Road West

Drawing title
PROPOSED TEMPORARY MEASURES A1 LONDON ROAD TO MILTON ROAD WEST SHEET 2 OF 13

Drawing status: FOR NOTIFICATION

Scale	1:500 @ A1	DO NOT SCALE
Jacobs No.		Rev 2
Client no.		

Drawing number: BESP0023-TEMP-A1-GA-DR-0002

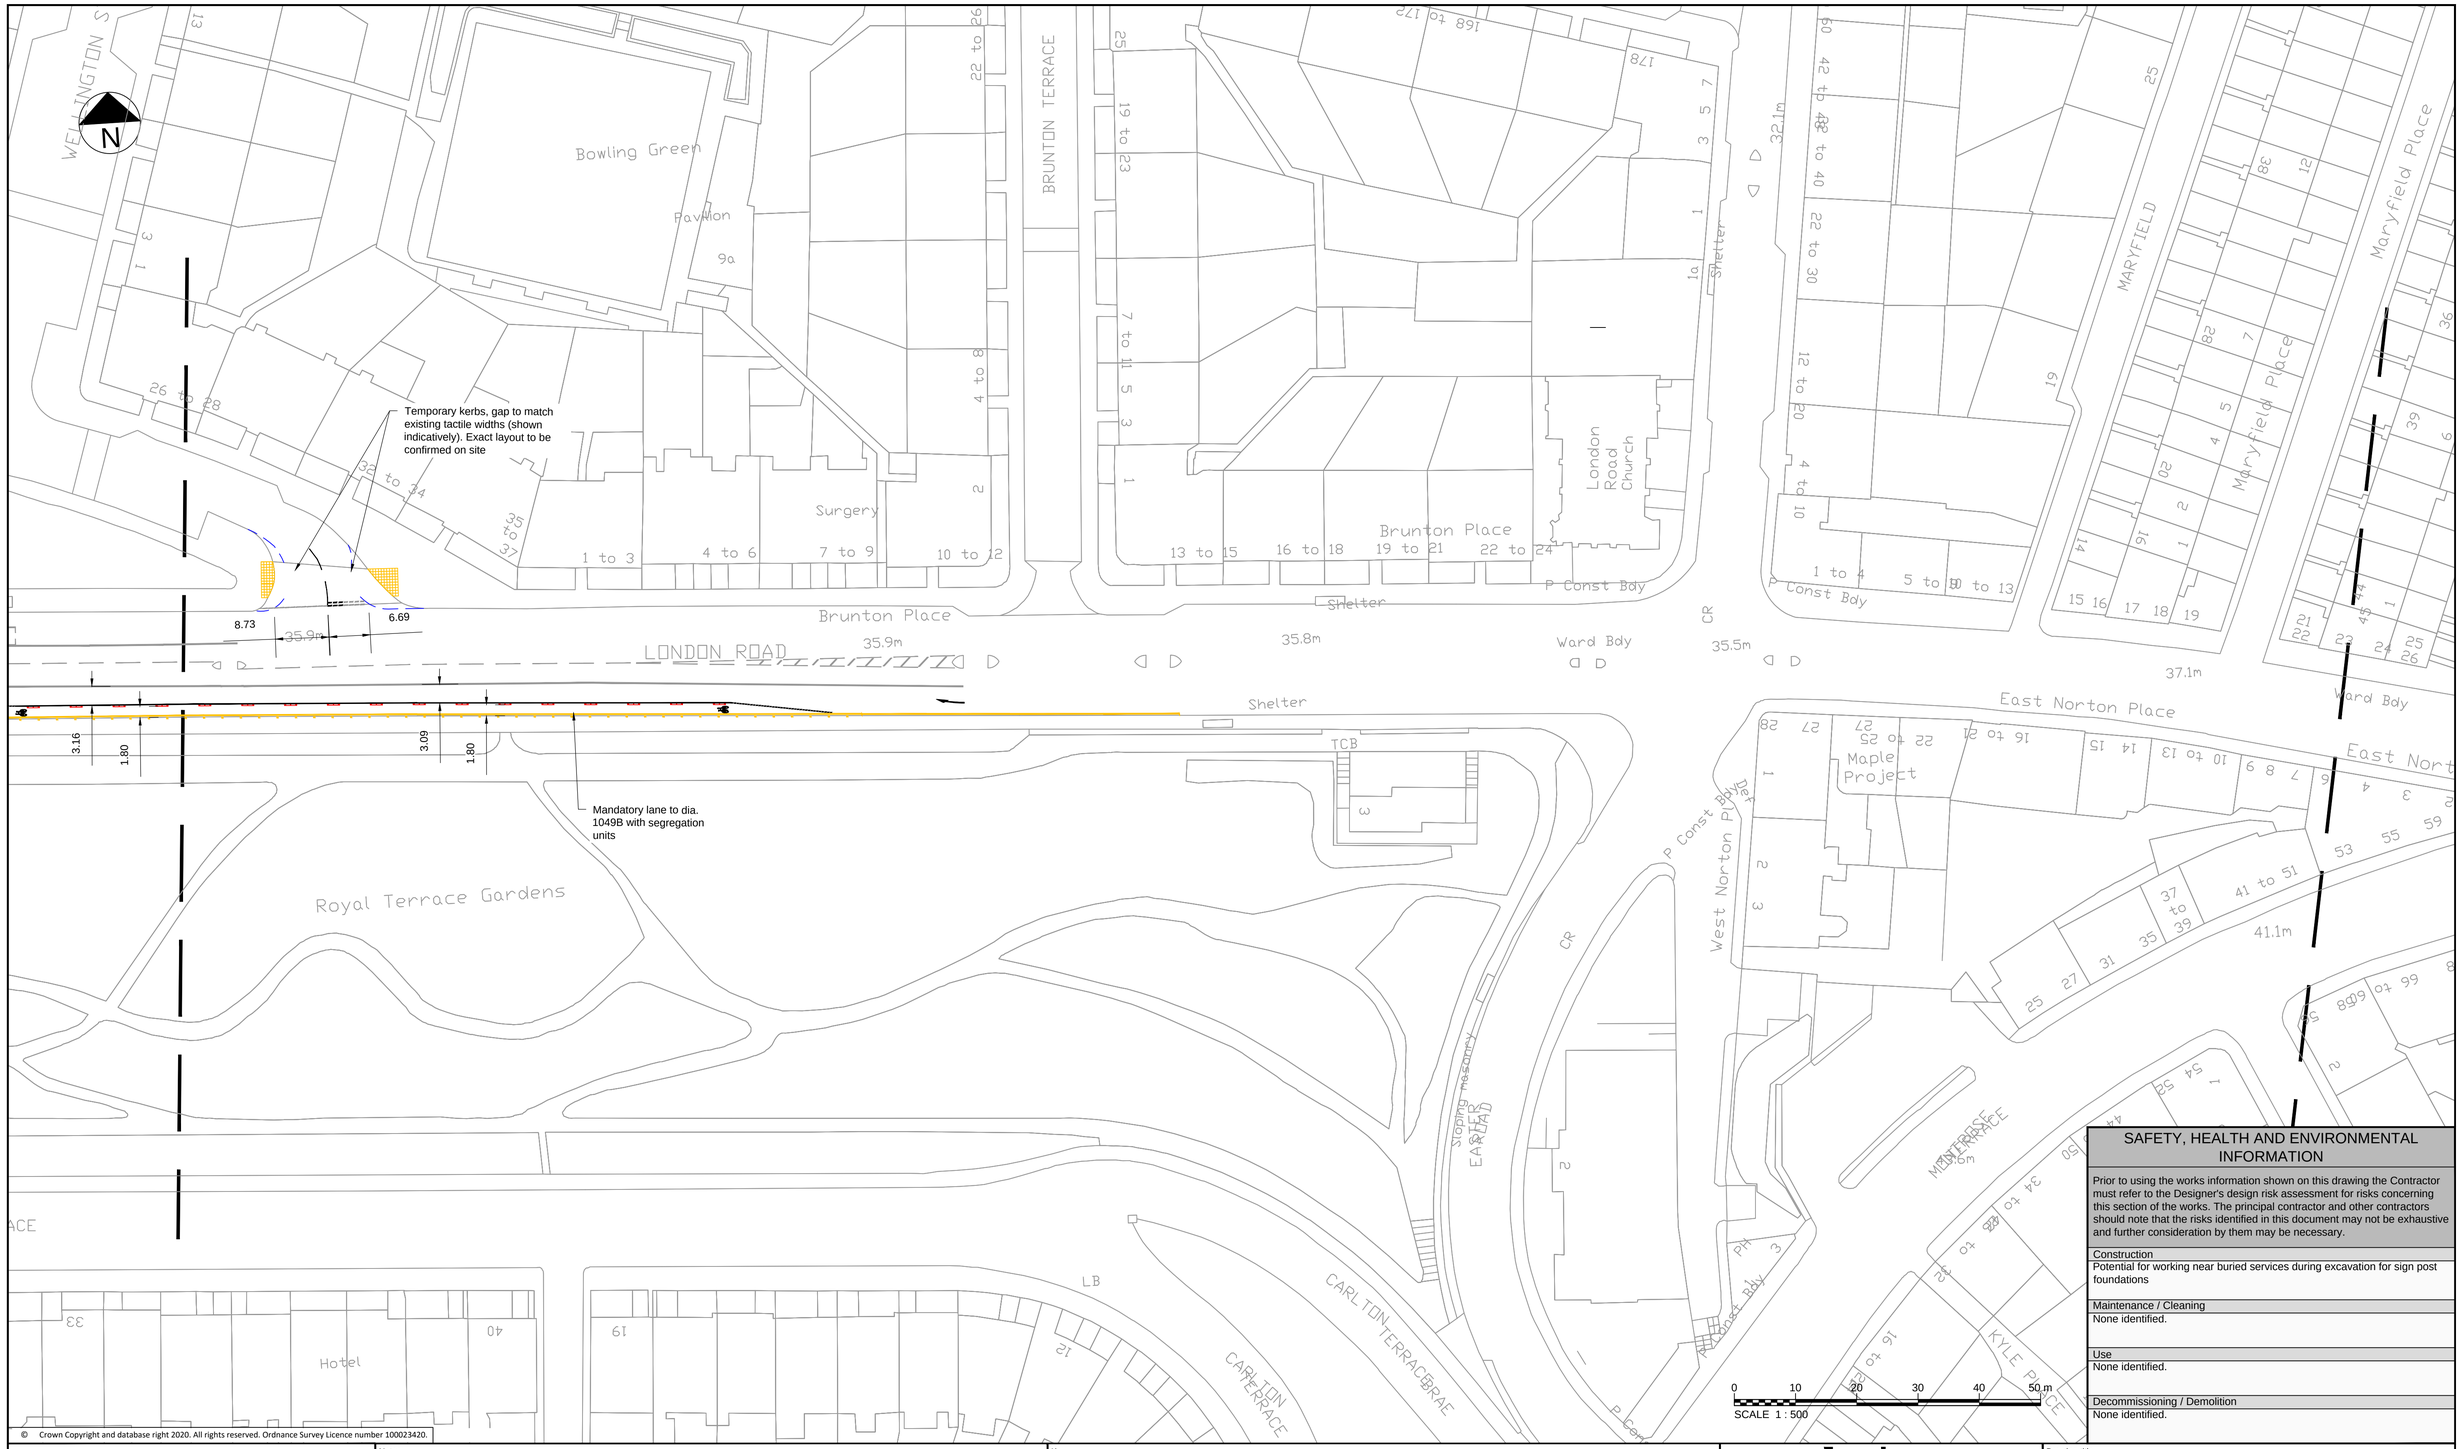

© Crown Copyright and database right 2020. All rights reserved. Ordnance Survey Licence number 100023420.

Rev	Rev. Date	Purpose of revision	Des'd	Checkd	Rev'd	Apprv'd
2	16/09/2020	FOR NOTIFICATION	RO'C	RC	CS	CS
1	07/09/2020	FOR APPROVAL	RO'C	RC	CS	CS
0	24/08/2020	DRAFT - FOR COMMENT	RO'C	RC	CS	CS

© Copyright 2018 Jacobs U.K. Limited. The concepts and information contained in this document are the property of Jacobs. Use or copying of this document in whole or in part without the written permission of Jacobs constitutes an infringement of copyright. Limitation: This drawing has been prepared on behalf of, and for the exclusive use of Jacobs' Client, and is subject to, and issued in accordance with, the provisions of the contract between Jacobs and the Client. Jacobs accepts no liability or responsibility whatsoever for, or in respect of, any use of, or reliance upon, this drawing by any third party.

Notes:

1. THIS DRAWING IS TO BE READ IN CONJUNCTION WITH ALL OTHER RELEVANT DRAWINGS, DOCUMENTATION, SPECIFICATION AND APPENDICES PROVIDED.
2. ALL DIMENSIONS ARE IN METRES UNLESS OTHERWISE STATED.
3. NO TOPOGRAPHICAL INFORMATION AVAILABLE FOR THIS SCHEME. BACKGROUND INFORMATION AS PER OS MAP TILES PROVIDED BY CLIENT (SEE ALSO NOTE 4 BELOW).
4. EXISTING CARRIAGEWAY WIDTHS, KERB LINES AND CROSSING LOCATIONS ARE INDICATIVE AND WILL BE CONFIRMED ON SITE BEFORE COMMENCING CONSTRUCTION WORKS.
5. PROPOSED TEMPORARY MEASURES TO BE CONFIRMED DURING SETTING OUT BY SUPERVISING ENGINEER.
6. ALL MARKING LOCATIONS AND DIMENSIONS ARE ESTIMATES.
7. GAPS IN SEGREGATION SHALL BE PROVIDED OVER ANY LOCATIONS WHICH REQUIRE ACCESS BY VEHICLES OR PEDESTRIANS, INCLUDING BUT NOT LIMITED TO DRIVEWAYS, JUNCTIONS AND PEDESTRIAN REFUGE ISLANDS.
8. LOCATIONS OF EXISTING PARKING BAYS AND BUS STOP BAYS ARE INDICATIVE AND SHALL BE CONFIRMED ON SITE.
9. BUS STOP INTERVENTIONS SHALL BE AS PER AECOM STANDARD DETAIL DRAWING 60636731-SHT-C-SP-DET-0901
10. AT CONTROLLED PEDESTRIAN CROSSINGS, ALL CYCLE LANE ROAD MARKINGS WILL STOP OUTWITH THE CONTROL ZONE INDICATED BY THE 'ZIG-ZAG' MARKINGS WITH THE EXCEPTION OF THE DIA. 1057 CYCLE SYMBOL. SEGREGATION UNITS WILL BE STOPPED AND START TWO 'ZIG-ZAGS' FROM THE STOP LINE.

Key

- PROPOSED WHITE ROAD MARKINGS
- PROPOSED YELLOW ROAD MARKINGS
- PROPOSED SEGREGATION UNITS AND ORANGE CYLINDER POSTS (Temporary Segregation)
- PROPOSED TEMPORARY KERB (DETAIL TO BE AGREED WITH CEC)
- PROPOSED TEMPORARY ROAD STOP UP (DETAIL TO BE AGREED WITH CEC)
- PROPOSED SIGN
- EXISTING ROAD MARKINGS
- INDICATIVE DRIVEWAY LOATIONS

SAFETY, HEALTH AND ENVIRONMENTAL INFORMATION

Prior to using the works information shown on this drawing the Contractor must refer to the Designer's design risk assessment for risks concerning this section of the works. The principal contractor and other contractors should note that the risks identified in this document may not be exhaustive and further consideration by them may be necessary.

Construction
Potential for working near buried services during excavation for sign post foundations

Maintenance / Cleaning
None identified.

Use
None identified.

Decommissioning / Demolition
None identified.

Jacobs
160 Dundee Street, Edinburgh, EH11 1DQ
Tel:+44 (0)131 659 Fax:+44 (0)131 228 6177
www.jacobs.com

Client: EDINBVRGH THE CITY OF EDINBURGH COUNCIL

Project: Spaces for People
Travelling Safely, Bus Priority:
A1 London Road to Milton Road West

Drawing title
PROPOSED TEMPORARY MEASURES A1 LONDON ROAD TO MILTON ROAD WEST SHEET 3 OF 13

Drawing status: FOR NOTIFICATION

Scale	1:500 @ A1	DO NOT SCALE
Jacobs No.		Rev 2
Client no.		

Drawing number: BESP0023-TEMP-A1-GA-DR-0003

No interventions are proposed with this area

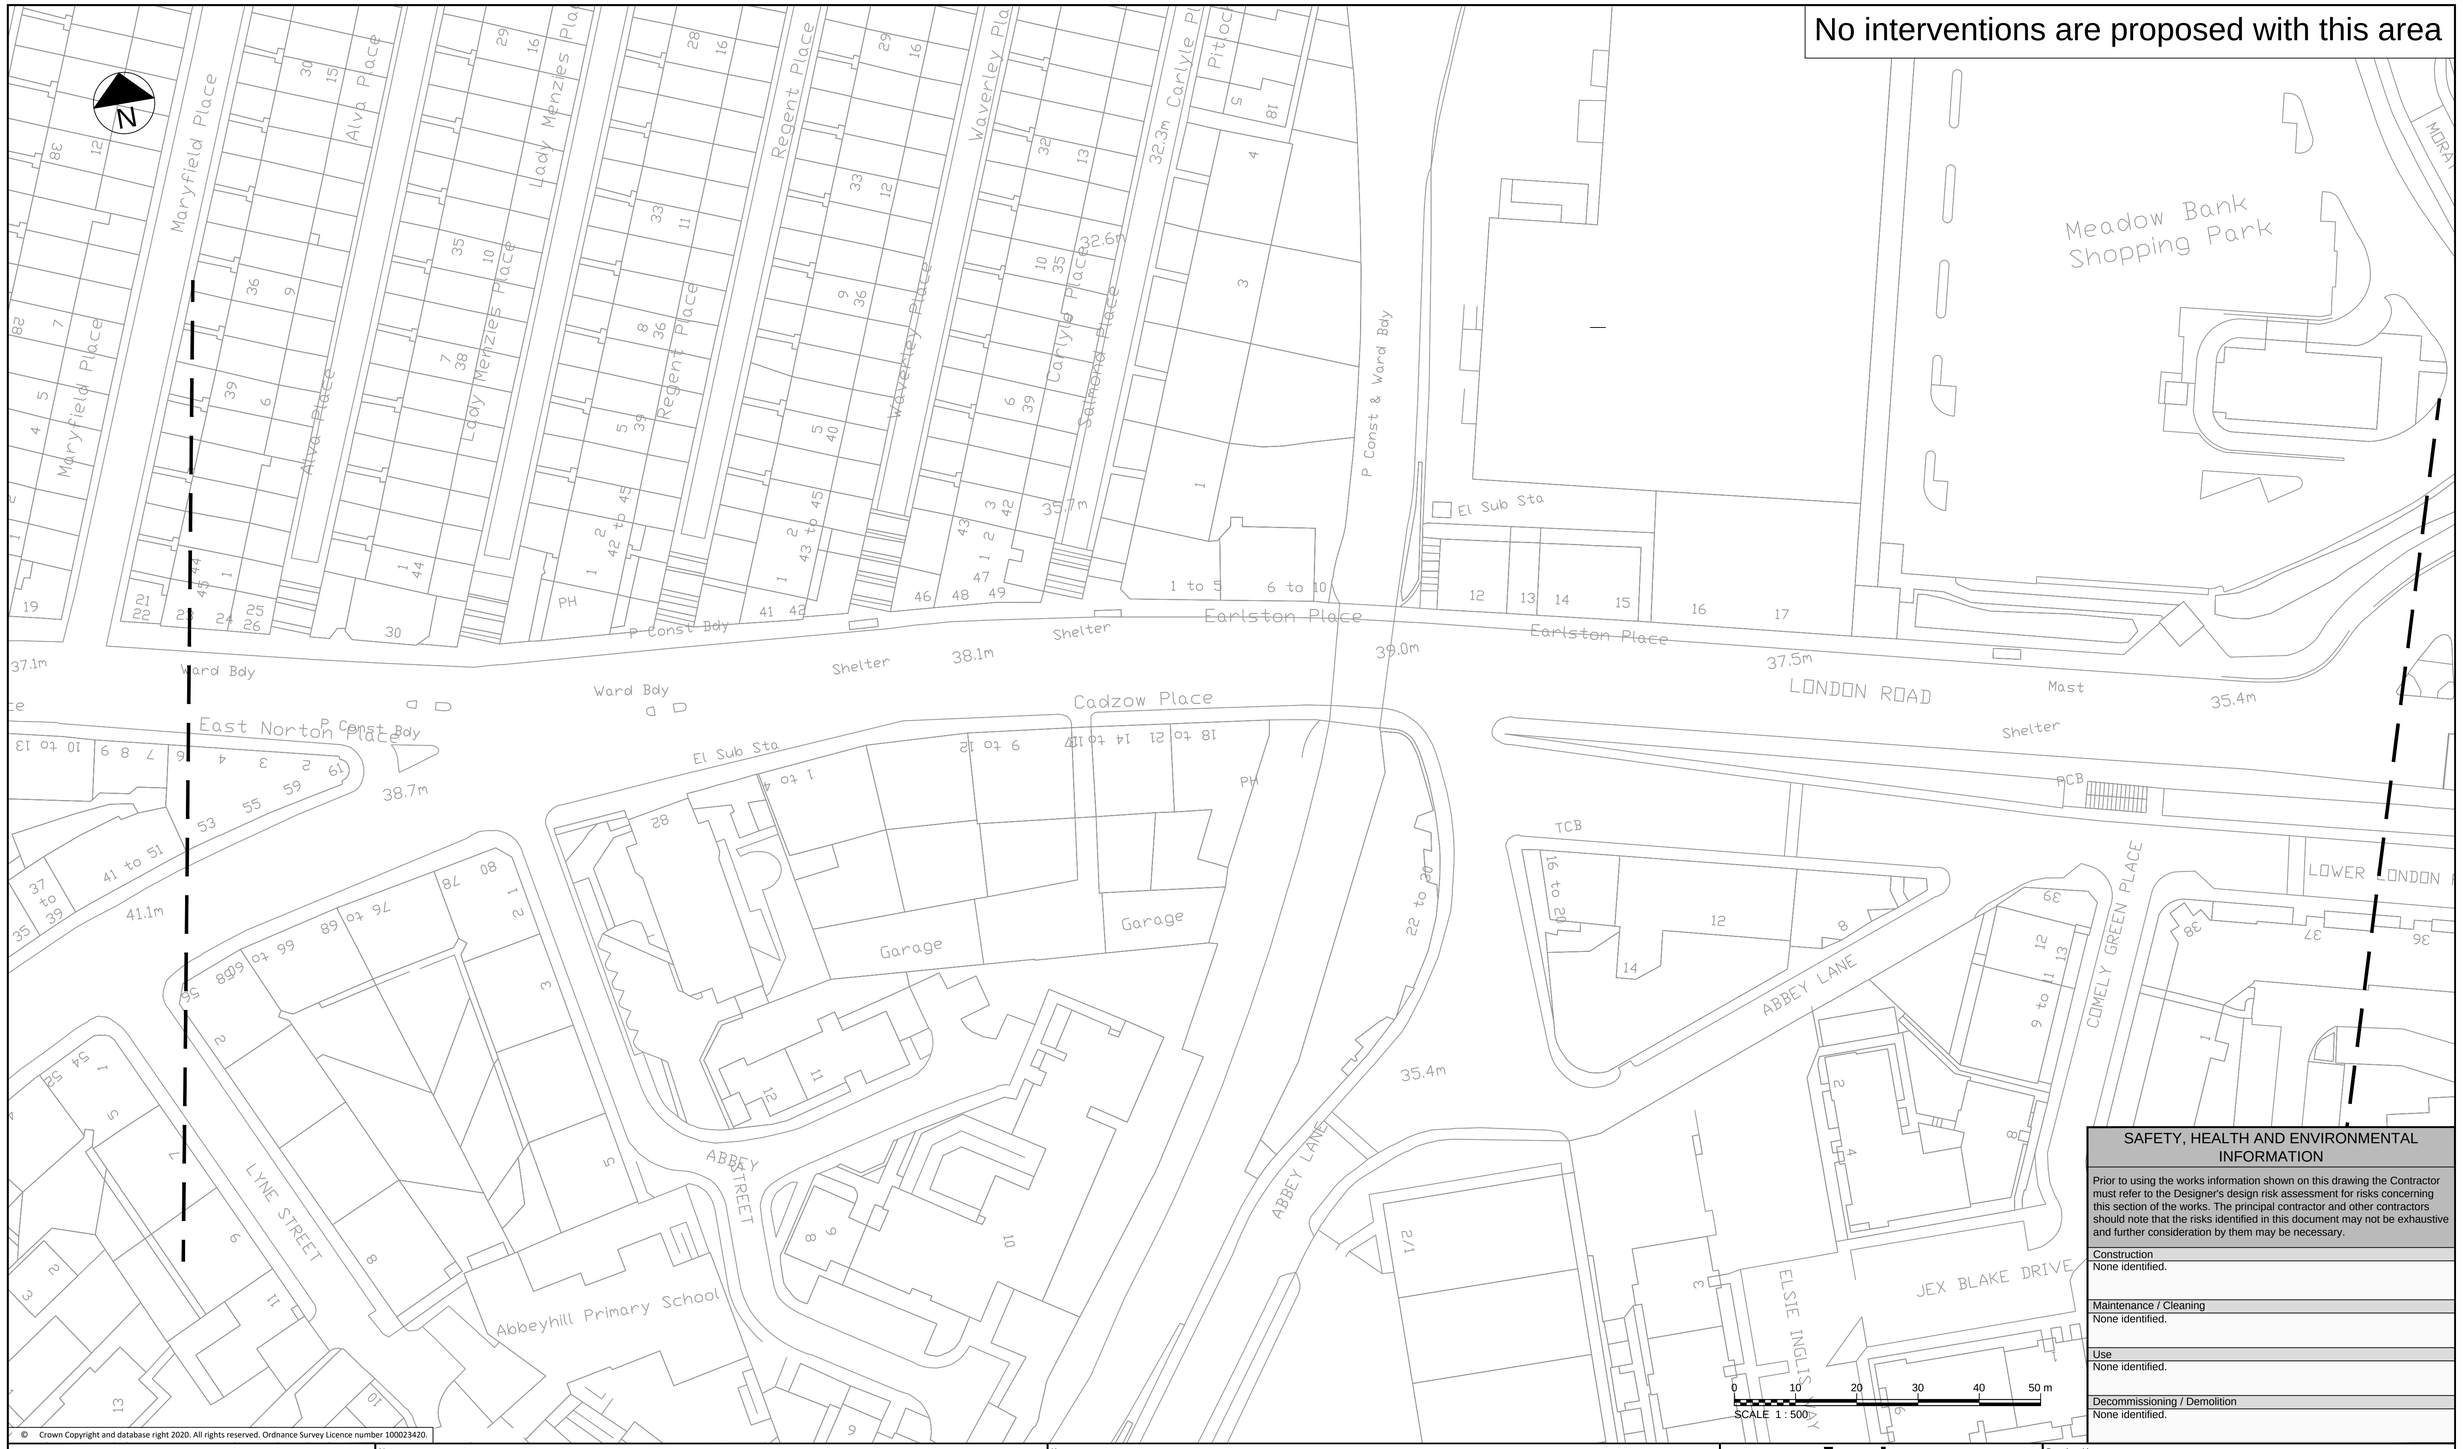

© Crown Copyright and database right 2020. All rights reserved. Ordnance Survey Licence number 100023420.

SAFETY, HEALTH AND ENVIRONMENTAL INFORMATION

Prior to using the works information shown on this drawing the Contractor must refer to the Designer's design risk assessment for risks concerning this section of the works. The principal contractor and other contractors should note that the risks identified in this document may not be exhaustive and further consideration by them may be necessary.

Construction
None identified.

Maintenance / Cleaning
None identified.

Use
None identified.

Decommissioning / Demolition
None identified.

Rev	Rev. Date	Purpose of revision	Des'd	Checkd	Rev'd	Apprv'd
2	16/09/2020	FOR NOTIFICATION	RO'C	RC	CS	CS
1	07/09/2020	FOR APPROVAL	RO'C	RC	CS	CS
0	24/08/2020	DRAFT - FOR COMMENT	RO'C	RC	CS	CS

© Copyright 2018 Jacobs U.K. Limited. The concepts and information contained in this document are the property of Jacobs. Use or copying of this document in whole or in part without the written permission of Jacobs constitutes an infringement of copyright. Limitation: This drawing has been prepared on behalf of, and for the exclusive use of Jacobs' Client, and is subject to, and issued in accordance with, the provisions of the contract between Jacobs and the Client. Jacobs accepts no liability or responsibility whatsoever for, or in respect of, any use of, or reliance upon, this drawing by any third party.

Notes:

1. THIS DRAWING IS TO BE READ IN CONJUNCTION WITH ALL OTHER RELEVANT DRAWINGS, DOCUMENTATION, SPECIFICATION AND APPENDICES PROVIDED.
2. ALL DIMENSIONS ARE IN METRES UNLESS OTHERWISE STATED.
3. NO TOPOGRAPHICAL INFORMATION AVAILABLE FOR THIS SCHEME. BACKGROUND INFORMATION AS PER OS MAP TILES PROVIDED BY CLIENT (SEE ALSO NOTE 4 BELOW).
4. EXISTING CARRIAGEWAY WIDTHS, KERB LINES AND CROSSING LOCATIONS ARE INDICATIVE AND WILL BE CONFIRMED ON SITE BEFORE COMMENCING CONSTRUCTION WORKS.
5. PROPOSED TEMPORARY MEASURES TO BE CONFIRMED DURING SETTING OUT BY SUPERVISING ENGINEER.
6. ALL MARKING LOCATIONS AND DIMENSIONS ARE ESTIMATES.
7. GAPS IN SEGREGATION SHALL BE PROVIDED OVER ANY LOCATIONS WHICH REQUIRE ACCESS BY VEHICLES OR PEDESTRIANS, INCLUDING BUT NOT LIMITED TO DRIVEWAYS, JUNCTIONS AND PEDESTRIAN REFUGE ISLANDS.
8. LOCATIONS OF EXISTING PARKING BAYS AND BUS STOP BAYS ARE INDICATIVE AND SHALL BE CONFIRMED ON SITE.
9. BUS STOP INTERVENTIONS SHALL BE AS PER AECOM STANDARD DETAIL DRAWING 60636731-SHT-C-SP-DET-0901
10. AT CONTROLLED PEDESTRIAN CROSSINGS, ALL CYCLE LANE ROAD MARKINGS WILL STOP OUTWITH THE CONTROL ZONE INDICATED BY THE 'ZIG-ZAG' MARKINGS WITH THE EXCEPTION OF THE DIA. 1057 CYCLE SYMBOL. SEGREGATION UNITS WILL BE STOPPED AND START TWO 'ZIG-ZAGS' FROM THE STOP LINE.

Key

- PROPOSED WHITE ROAD MARKINGS
- PROPOSED YELLOW ROAD MARKINGS
- PROPOSED SEGREGATION UNITS AND ORANGE CYLINDER POSTS (Temporary Segregation)
- PROPOSED TEMPORARY KERB (DETAIL TO BE AGREED WITH CEC)
- PROPOSED TEMPORARY ROAD STOP UP (DETAIL TO BE AGREED WITH CEC)
- PROPOSED SIGN
- EXISTING ROAD MARKINGS
- INDICATIVE DRIVEWAY LOATIONS

Jacobs
160 Dundee Street, Edinburgh, EH11 1DQ
Tel:+44 (0)131 659 Fax:+44 (0)131 228 6177
www.jacobs.com

Client: EDINBVRGH THE CITY OF EDINBURGH COUNCIL

Project: Spaces for People
Travelling Safely, Bus Priority:
A1 London Road to Milton Road West

Drawing title
PROPOSED TEMPORARY MEASURES A1 LONDON ROAD TO MILTON ROAD WEST SHEET 4 OF 13

Drawing status: FOR NOTIFICATION

Scale	1:500 @ A1	DO NOT SCALE
Jacobs No.		Rev 2
Client no.		

Drawing number: BESP0023-TEMP-A1-GA-DR-0004

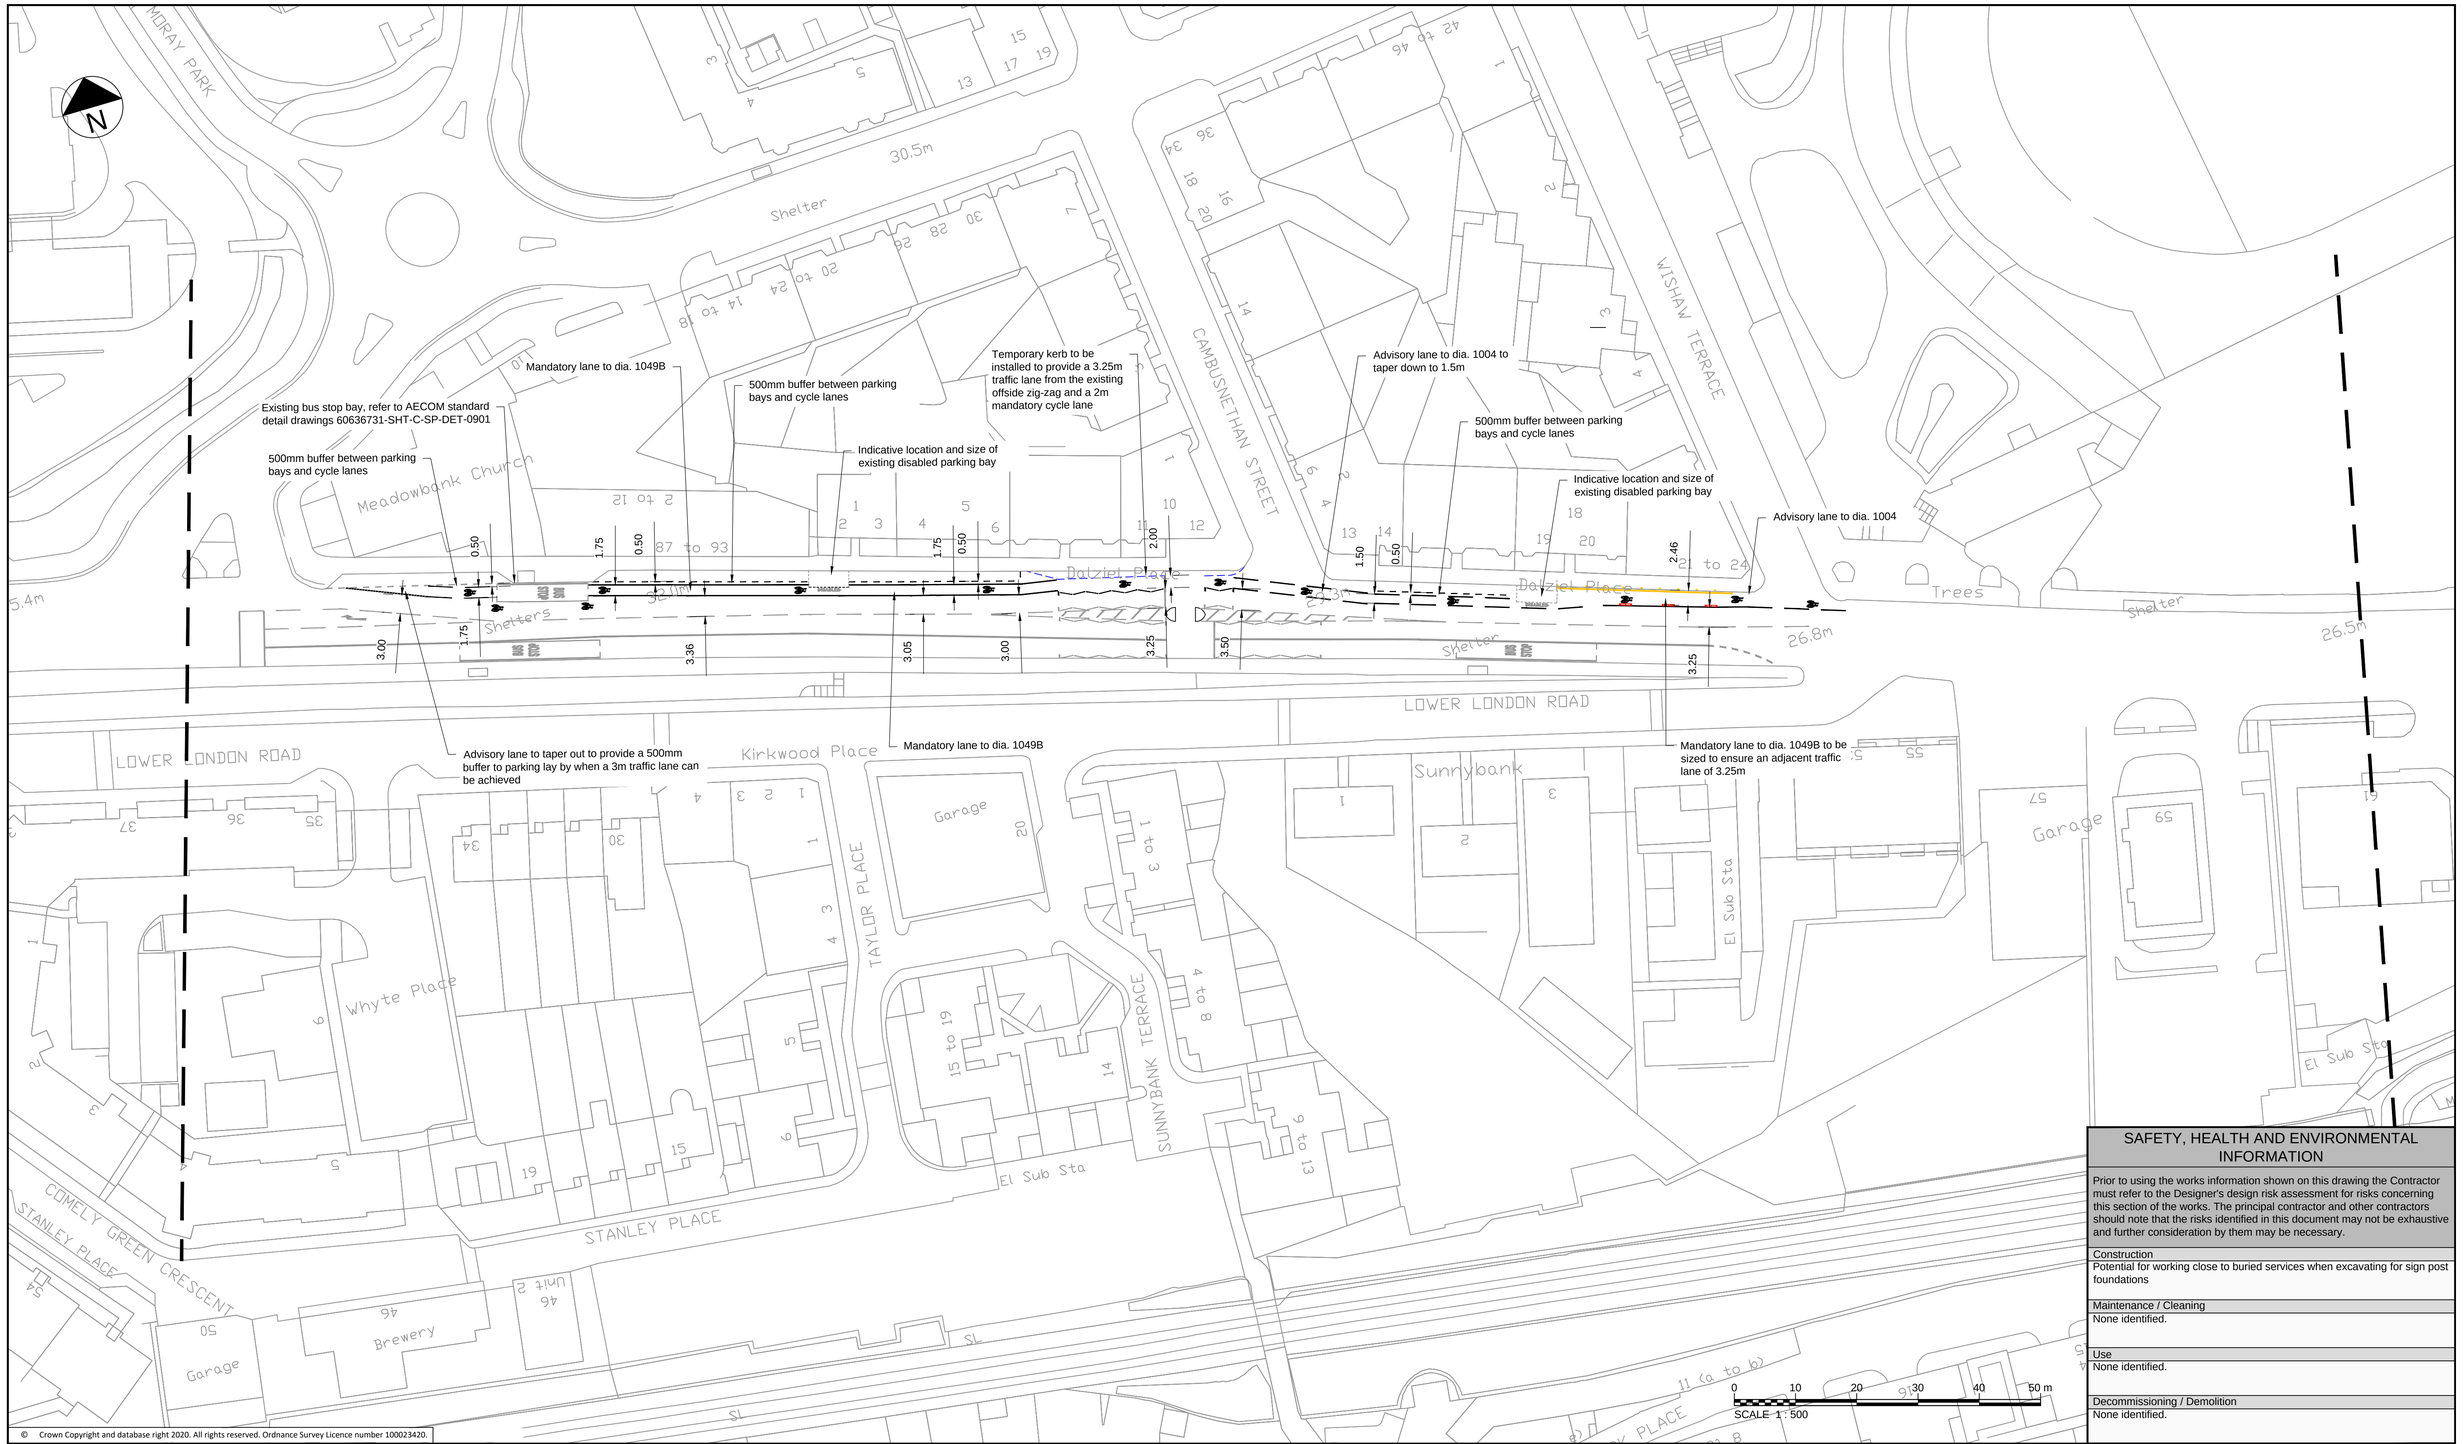

© Crown Copyright and database right 2020. All rights reserved. Ordnance Survey Licence number 100023420.

SAFETY, HEALTH AND ENVIRONMENTAL INFORMATION

Prior to using the works information shown on this drawing the Contractor must refer to the Designer's design risk assessment for risks concerning this section of the works. The principal contractor and other contractors should note that the risks identified in this document may not be exhaustive and further consideration by them may be necessary.

Construction
Potential for working close to buried services when excavating for sign post foundations

Maintenance / Cleaning
None identified.

Use
None identified.

Decommissioning / Demolition
None identified.

Rev	Rev. Date	Purpose of revision	Des'd	Check'd	Rev'd	Apprv'd
2	16/09/2020	FOR NOTIFICATION	RO'C	RC	CS	CS
1	07/09/2020	FOR APPROVAL	RO'C	RC	CS	CS
0	24/08/2020	DRAFT - FOR COMMENT	RO'C	RC	CS	CS

© Copyright 2018 Jacobs U.K. Limited. The concepts and information contained in this document are the property of Jacobs. Use or copying of this document in whole or in part without the written permission of Jacobs constitutes an infringement of copyright. Limitation: This drawing has been prepared on behalf of, and for the exclusive use of Jacobs' Client, and is subject to, and issued in accordance with, the provisions of the contract between Jacobs and the Client. Jacobs accepts no liability or responsibility whatsoever for, or in respect of, any use of, or reliance upon, this drawing by any third party.

Notes:

1. THIS DRAWING IS TO BE READ IN CONJUNCTION WITH ALL OTHER RELEVANT DRAWINGS, DOCUMENTATION, SPECIFICATION AND APPENDICES PROVIDED.
2. ALL DIMENSIONS ARE IN METRES UNLESS OTHERWISE STATED.
3. NO TOPOGRAPHICAL INFORMATION AVAILABLE FOR THIS SCHEME. BACKGROUND INFORMATION AS PER OS MAP TILES PROVIDED BY CLIENT (SEE ALSO NOTE 4 BELOW).
4. EXISTING CARRIAGEWAY WIDTHS, KERB LINES AND CROSSING LOCATIONS ARE INDICATIVE AND WILL BE CONFIRMED ON SITE BEFORE COMMENCING CONSTRUCTION WORKS.
5. PROPOSED TEMPORARY MEASURES TO BE CONFIRMED DURING SETTING OUT BY SUPERVISING ENGINEER.
6. ALL MARKING LOCATIONS AND DIMENSIONS ARE ESTIMATES.
7. GAPS IN SEGREGATION SHALL BE PROVIDED OVER ANY LOCATIONS WHICH REQUIRE ACCESS BY VEHICLES OR PEDESTRIANS, INCLUDING BUT NOT LIMITED TO DRIVEWAYS, JUNCTIONS AND PEDESTRIAN REFUGE ISLANDS.
8. LOCATIONS OF EXISTING PARKING BAYS AND BUS STOP BAYS ARE INDICATIVE AND SHALL BE CONFIRMED ON SITE.
9. BUS STOP INTERVENTIONS SHALL BE AS PER AECOM STANDARD DETAIL DRAWING 60636731-SHT-C-SP-DET-0901
10. AT CONTROLLED PEDESTRIAN CROSSINGS, ALL CYCLE LANE ROAD MARKINGS WILL STOP OUTWITH THE CONTROL ZONE INDICATED BY THE 'ZIG-ZAG' MARKINGS WITH THE EXCEPTION OF THE DIA. 1057 CYCLE SYMBOL. SEGREGATION UNITS WILL BE STOPPED AND START TWO 'ZIG-ZAGS' FROM THE STOP LINE.

Key

- PROPOSED WHITE ROAD MARKINGS
- PROPOSED YELLOW ROAD MARKINGS
- PROPOSED SEGREGATION UNITS AND ORANGE CYLINDER POSTS (Temporary Segregation)
- PROPOSED TEMPORARY KERB (DETAIL TO BE AGREED WITH CEC)
- PROPOSED TEMPORARY ROAD STOP UP (DETAIL TO BE AGREED WITH CEC)
- PROPOSED SIGN
- EXISTING ROAD MARKINGS
- INDICATIVE DRIVEWAY LOATIONS

Jacobs
160 Dundee Street, Edinburgh, EH11 1DQ
Tel:+44 (0)131 659 Fax:+44 (0)131 228 6177
www.jacobs.com

Client: EDINBVRGH THE CITY OF EDINBURGH COUNCIL

Project: Spaces for People
Travelling Safely, Bus Priority:
A1 London Road to Milton Road West

Drawing title
PROPOSED TEMPORARY MEASURES A1 LONDON ROAD TO MILTON ROAD WEST SHEET 5 OF 13

Drawing status: FOR NOTIFICATION

Scale	1:500 @ A1	DO NOT SCALE
Jacobs No.		Rev 2
Client no.		

Drawing number: BESP0023-TEMP-A1-GA-DR-0005

No interventions are proposed with this area

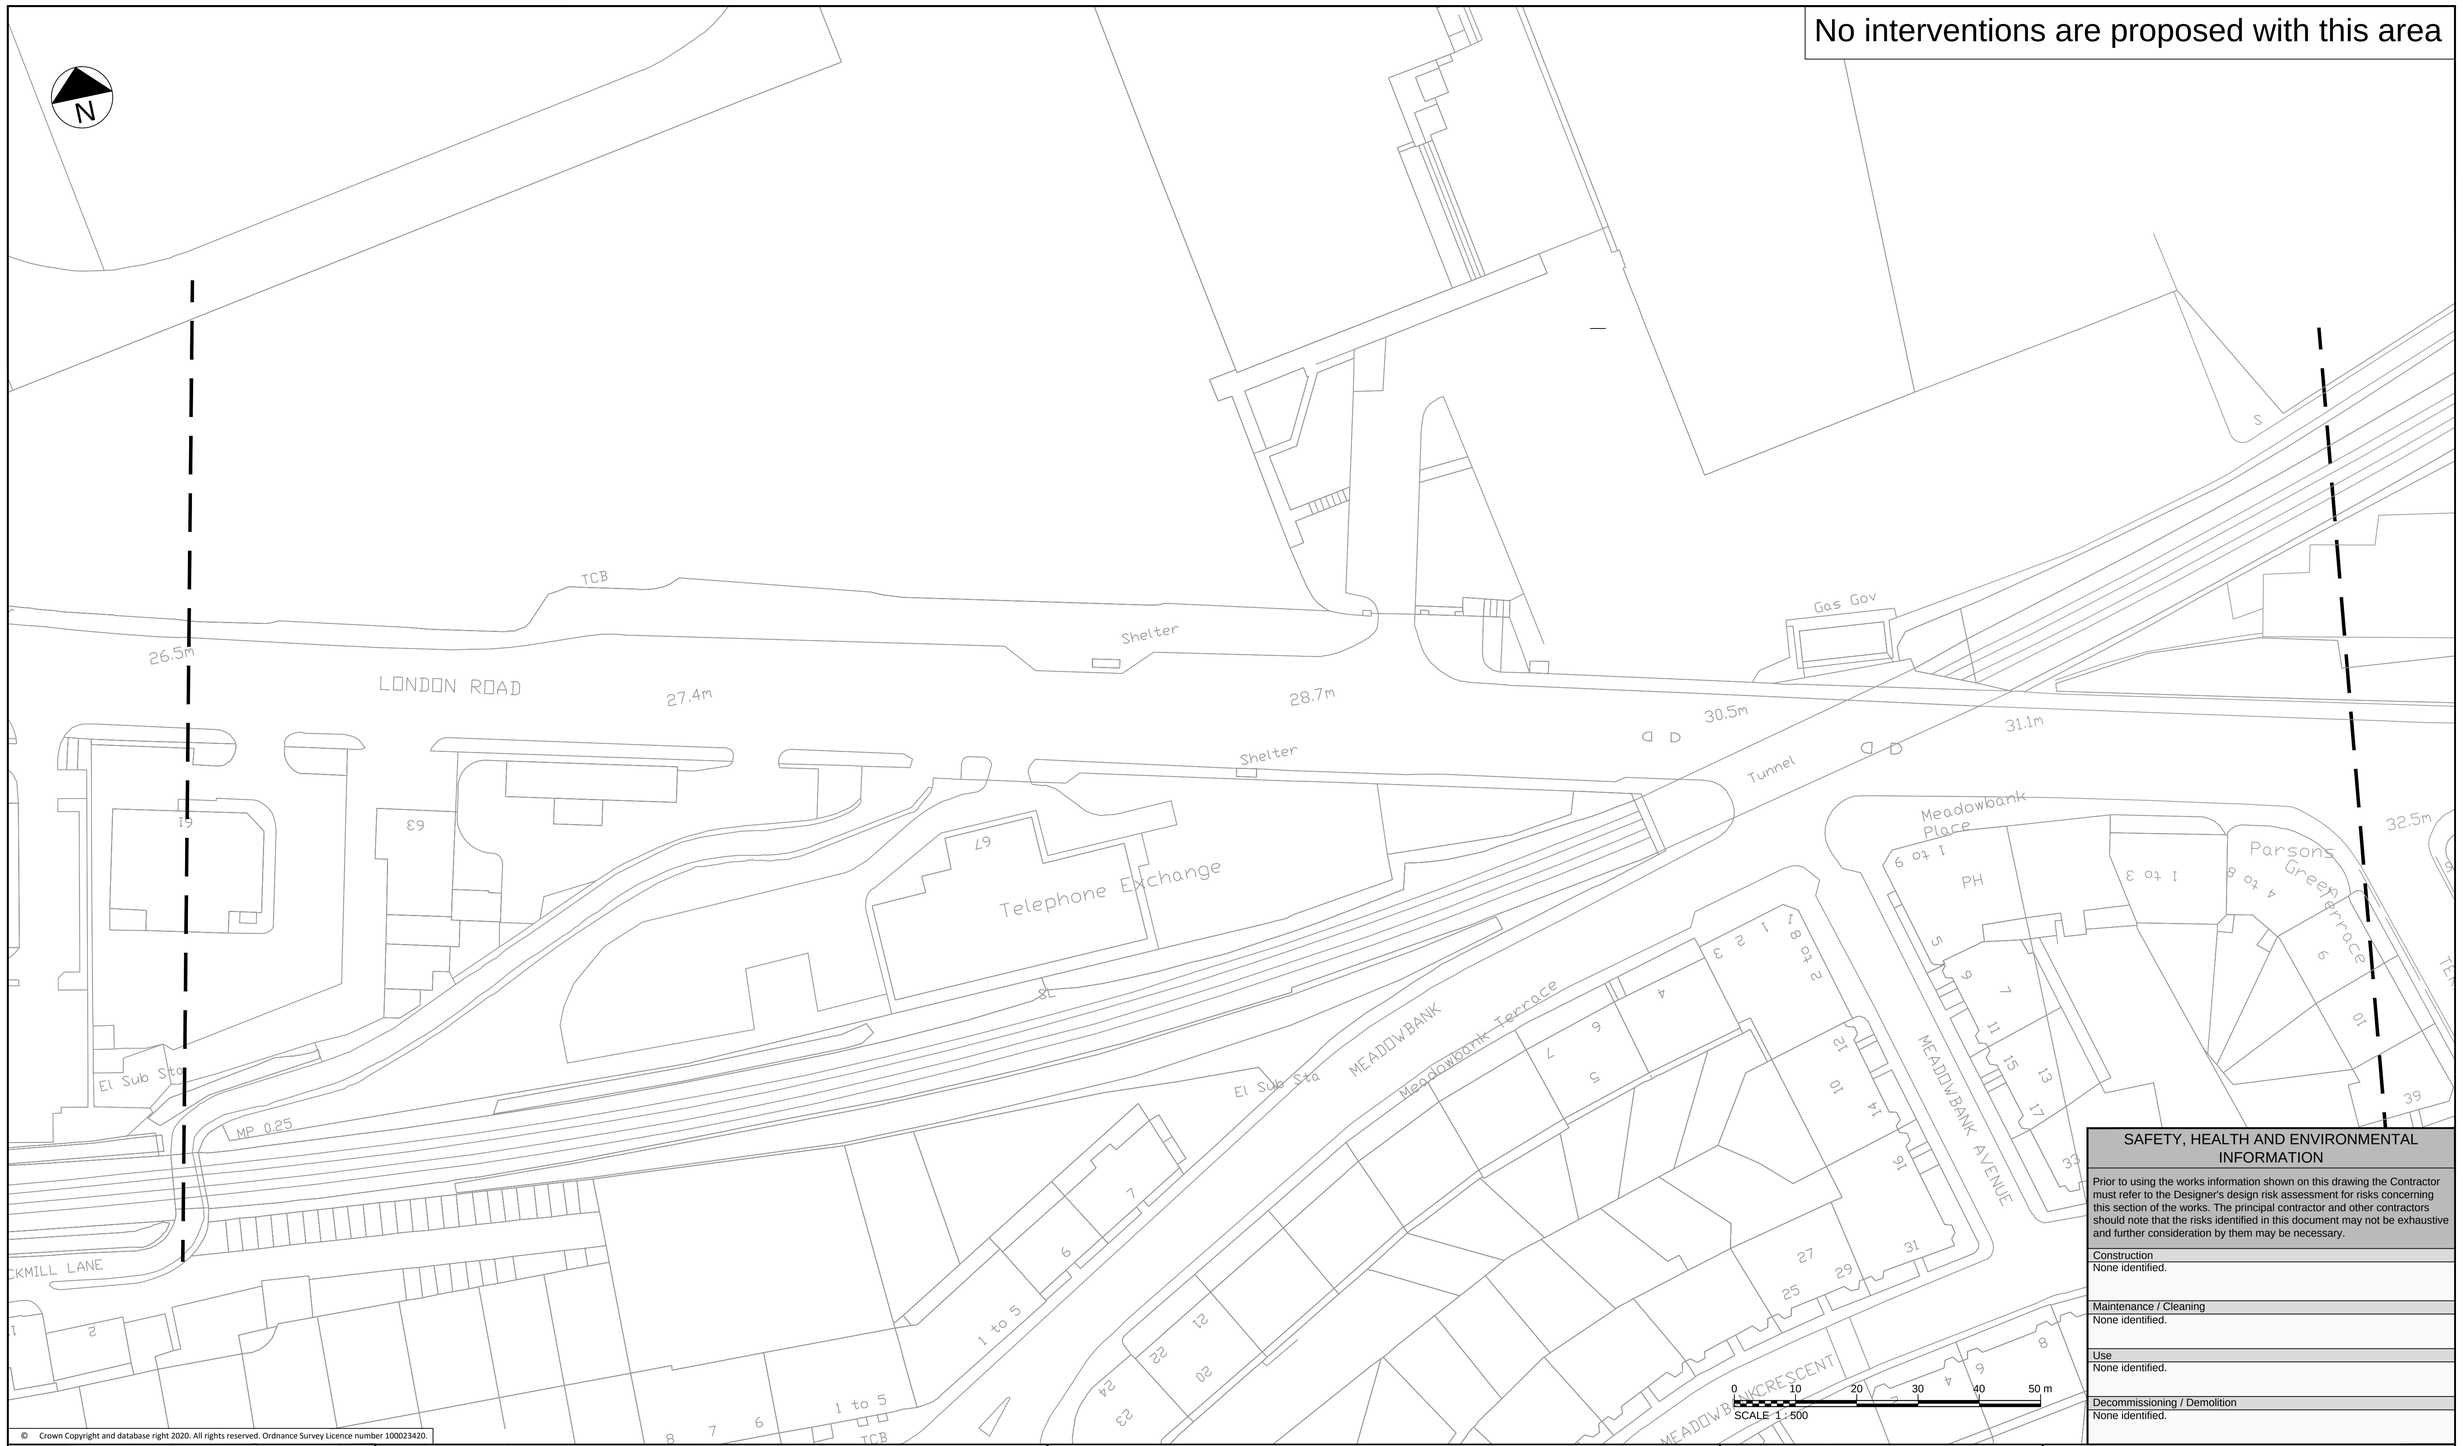

© Crown Copyright and database right 2020. All rights reserved. Ordnance Survey Licence number 100023420.

SAFETY, HEALTH AND ENVIRONMENTAL INFORMATION

Prior to using the works information shown on this drawing the Contractor must refer to the Designer's design risk assessment for risks concerning this section of the works. The principal contractor and other contractors should note that the risks identified in this document may not be exhaustive and further consideration by them may be necessary.

Construction
None identified.

Maintenance / Cleaning
None identified.

Use
None identified.

Decommissioning / Demolition
None identified.

Rev	Rev. Date	Purpose of revision	Des'd	Checkd	Rev'd	Apprv'd
2	16/09/2020	FOR NOTIFICATION	RO'C	RC	CS	CS
1	07/09/2020	FOR APPROVAL	RO'C	RC	CS	CS
0	24/08/2020	DRAFT - FOR COMMENT	RO'C	RC	CS	CS

© Copyright 2018 Jacobs U.K. Limited. The concepts and information contained in this document are the property of Jacobs. Use or copying of this document in whole or in part without the written permission of Jacobs constitutes an infringement of copyright. Limitation: This drawing has been prepared on behalf of, and for the exclusive use of Jacobs' Client, and is subject to, and issued in accordance with, the provisions of the contract between Jacobs and the Client. Jacobs accepts no liability or responsibility whatsoever for, or in respect of, any use of, or reliance upon, this drawing by any third party.

Notes:

1. THIS DRAWING IS TO BE READ IN CONJUNCTION WITH ALL OTHER RELEVANT DRAWINGS, DOCUMENTATION, SPECIFICATION AND APPENDICES PROVIDED.
2. ALL DIMENSIONS ARE IN METRES UNLESS OTHERWISE STATED.
3. NO TOPOGRAPHICAL INFORMATION AVAILABLE FOR THIS SCHEME. BACKGROUND INFORMATION AS PER OS MAP TILES PROVIDED BY CLIENT (SEE ALSO NOTE 4 BELOW).
4. EXISTING CARRIAGEWAY WIDTHS, KERB LINES AND CROSSING LOCATIONS ARE INDICATIVE AND WILL BE CONFIRMED ON SITE BEFORE COMMENCING CONSTRUCTION WORKS.
5. PROPOSED TEMPORARY MEASURES TO BE CONFIRMED DURING SETTING OUT BY SUPERVISING ENGINEER.
6. ALL MARKING LOCATIONS AND DIMENSIONS ARE ESTIMATES.
7. GAPS IN SEGREGATION SHALL BE PROVIDED OVER ANY LOCATIONS WHICH REQUIRE ACCESS BY VEHICLES OR PEDESTRIANS, INCLUDING BUT NOT LIMITED TO DRIVEWAYS, JUNCTIONS AND PEDESTRIAN REFUGE ISLANDS.
8. LOCATIONS OF EXISTING PARKING BAYS AND BUS STOP BAYS ARE INDICATIVE AND SHALL BE CONFIRMED ON SITE.
9. BUS STOP INTERVENTIONS SHALL BE AS PER AECOM STANDARD DETAIL DRAWING 60636731-SHT-C-SP-DET-0901
10. AT CONTROLLED PEDESTRIAN CROSSINGS, ALL CYCLE LANE ROAD MARKINGS WILL STOP OUTWITH THE CONTROL ZONE INDICATED BY THE 'ZIG-ZAG' MARKINGS WITH THE EXCEPTION OF THE DIA. 1057 CYCLE SYMBOL. SEGREGATION UNITS WILL BE STOPPED AND START TWO 'ZIG-ZAGS' FROM THE STOP LINE.

Key

- PROPOSED WHITE ROAD MARKINGS
- PROPOSED YELLOW ROAD MARKINGS
- PROPOSED SEGREGATION UNITS AND ORANGE CYLINDER POSTS (Temporary Segregation)
- PROPOSED TEMPORARY KERB (DETAIL TO BE AGREED WITH CEC)
- PROPOSED TEMPORARY ROAD STOP UP (DETAIL TO BE AGREED WITH CEC)
- PROPOSED SIGN
- EXISTING ROAD MARKINGS
- INDICATIVE DRIVEWAY LOATIONS

Jacobs
160 Dundee Street, Edinburgh, EH11 1DQ
Tel:+44 (0)131 659 Fax:+44 (0)131 228 6177
www.jacobs.com

Client: EDINBVRGH THE CITY OF EDINBURGH COUNCIL

Project: Spaces for People
Travelling Safely, Bus Priority:
A1 London Road to Milton Road West

Drawing title
PROPOSED TEMPORARY MEASURES A1 LONDON ROAD TO MILTON ROAD WEST SHEET 6 OF 13

Drawing status: FOR NOTIFICATION

Scale	1:500 @ A1	DO NOT SCALE
Jacobs No.		Rev 2
Client no.		

Drawing number: BESP0023-TEMP-A1-GA-DR-0006

No interventions are proposed with this area

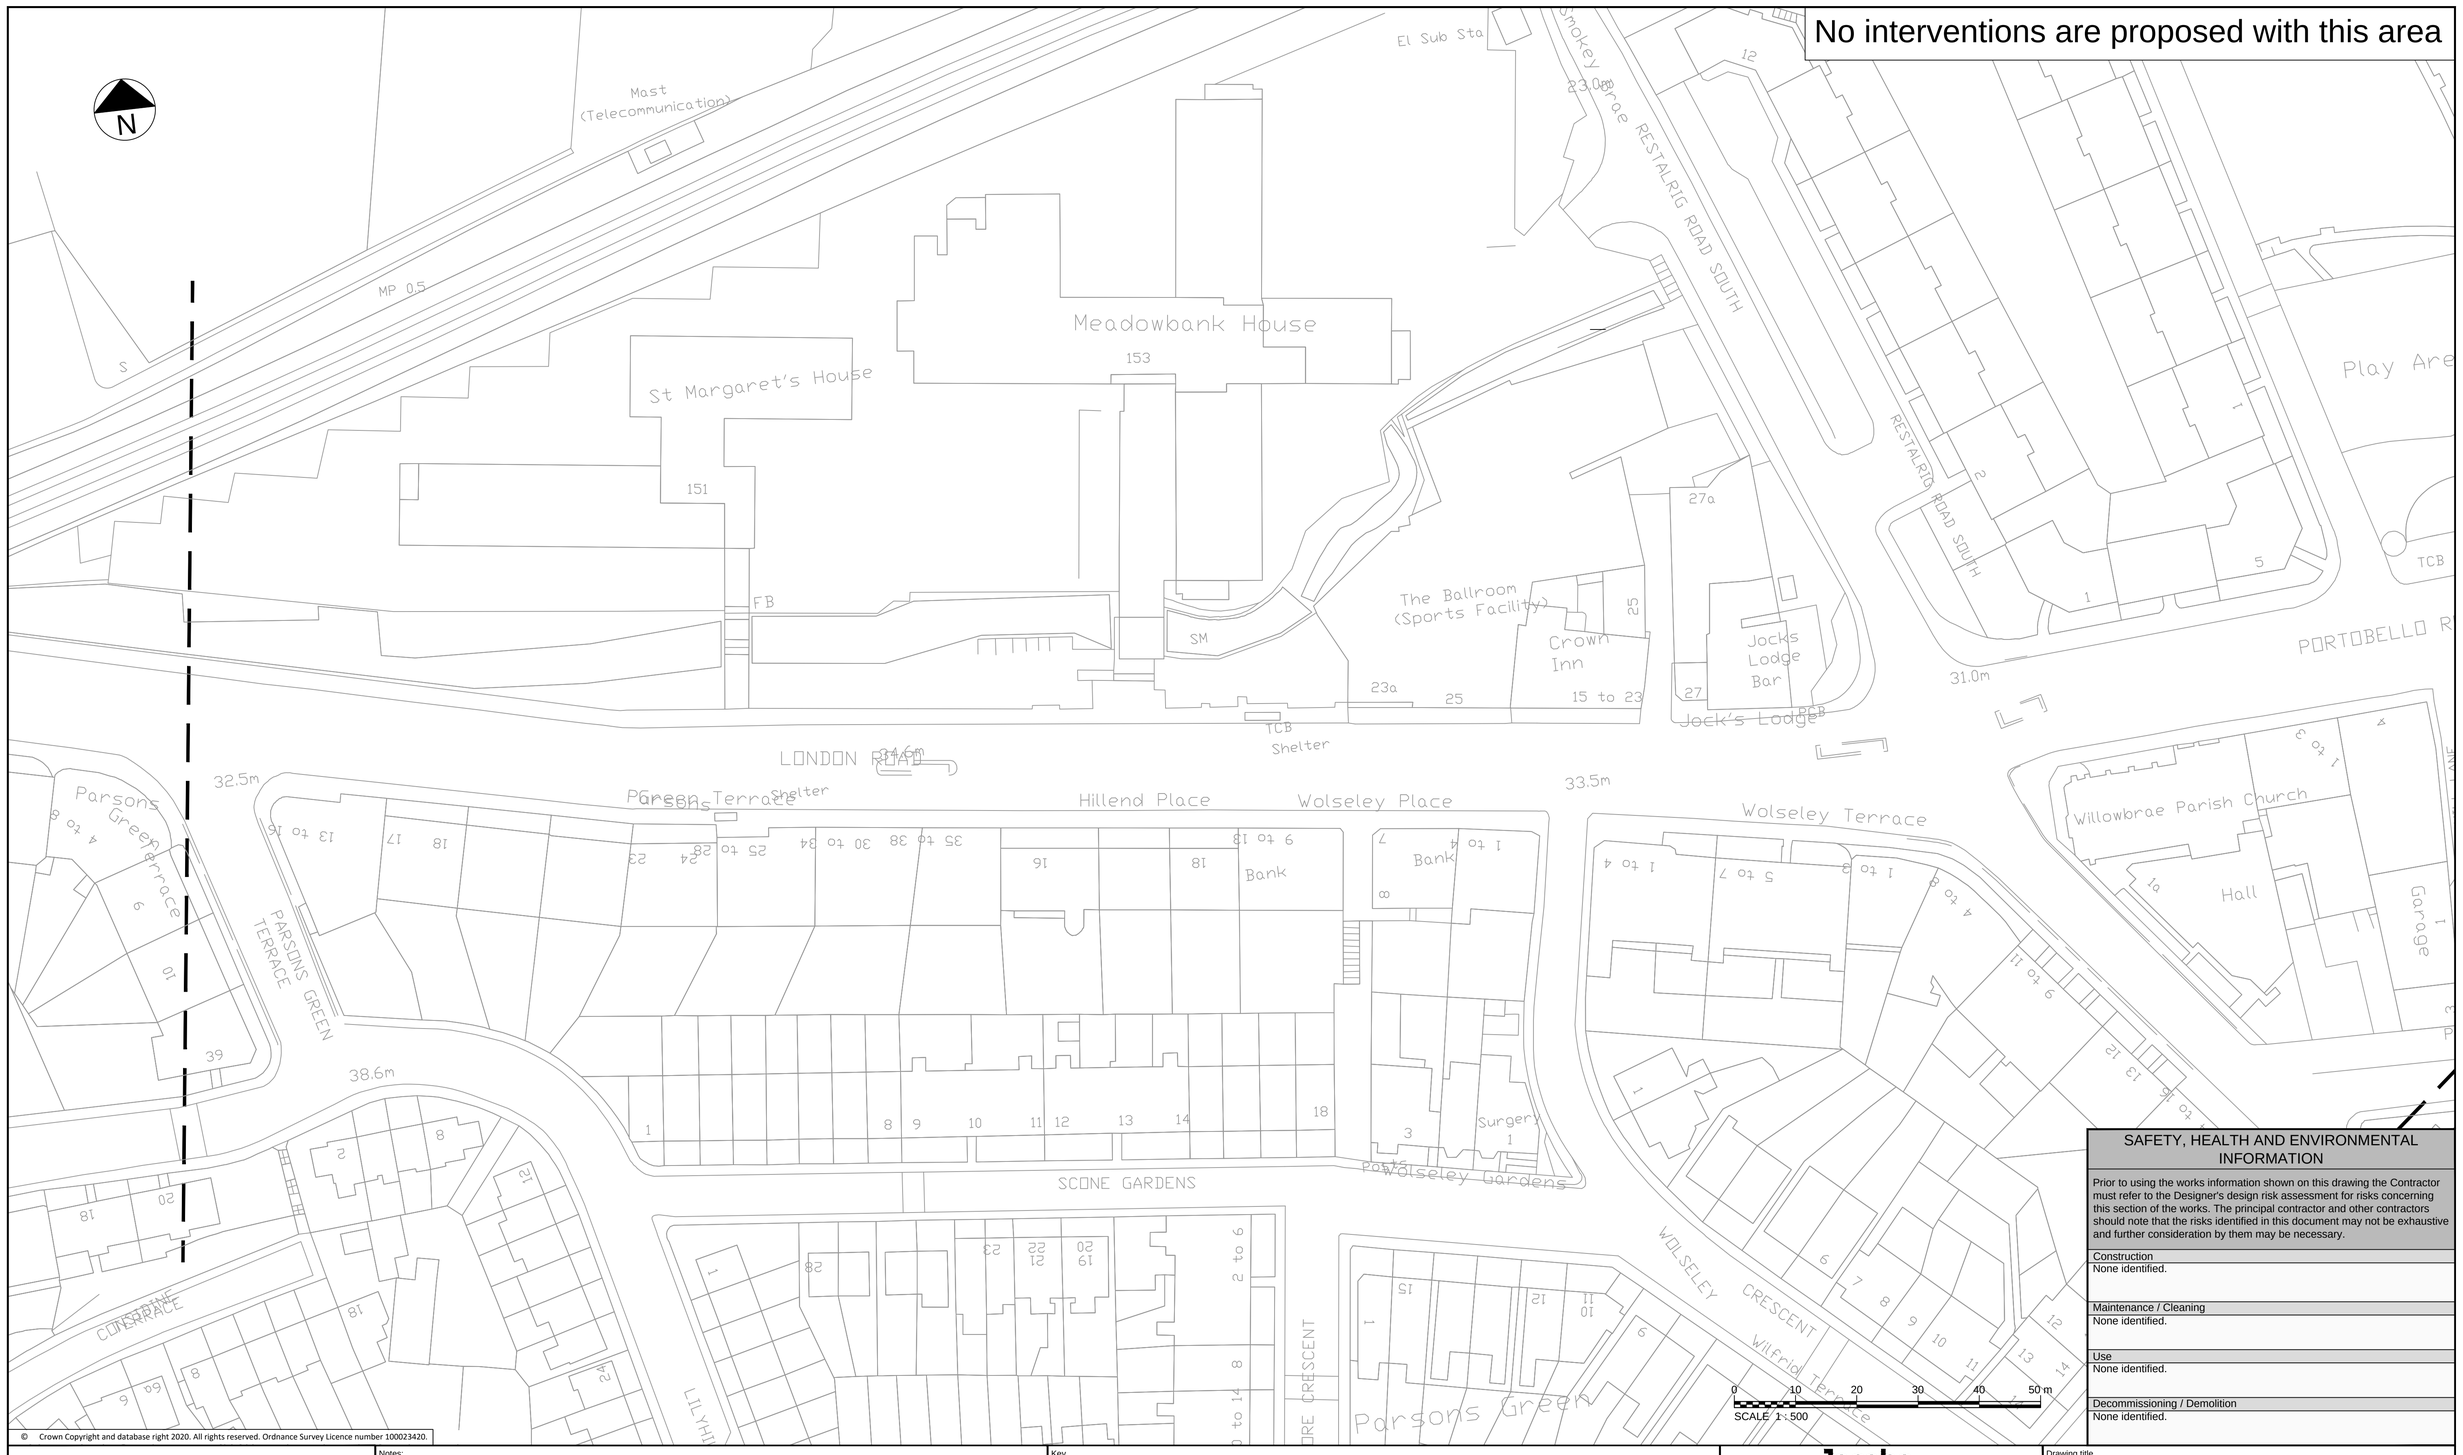

© Crown Copyright and database right 2020. All rights reserved. Ordnance Survey Licence number 100023420.

SAFETY, HEALTH AND ENVIRONMENTAL INFORMATION

Prior to using the works information shown on this drawing the Contractor must refer to the Designer's design risk assessment for risks concerning this section of the works. The principal contractor and other contractors should note that the risks identified in this document may not be exhaustive and further consideration by them may be necessary.

Construction
None identified.

Maintenance / Cleaning
None identified.

Use
None identified.

Decommissioning / Demolition
None identified.

Rev	Rev. Date	Purpose of revision	Des'd	Checkd	Rev'd	Apprv'd
2	16/09/2020	FOR NOTIFICATION	RO'C	RC	CS	CS
1	07/09/2020	FOR APPROVAL	RO'C	RC	CS	CS
0	24/08/2020	DRAFT - FOR COMMENT	RO'C	RC	CS	CS

© Copyright 2018 Jacobs U.K. Limited. The concepts and information contained in this document are the property of Jacobs. Use or copying of this document in whole or in part without the written permission of Jacobs constitutes an infringement of copyright. Limitation: This drawing has been prepared on behalf of, and for the exclusive use of Jacobs' Client, and is subject to, and issued in accordance with, the provisions of the contract between Jacobs and the Client. Jacobs accepts no liability or responsibility whatsoever for, or in respect of, any use of, or reliance upon, this drawing by any third party.

Notes:

1. THIS DRAWING IS TO BE READ IN CONJUNCTION WITH ALL OTHER RELEVANT DRAWINGS, DOCUMENTATION, SPECIFICATION AND APPENDICES PROVIDED.
2. ALL DIMENSIONS ARE IN METRES UNLESS OTHERWISE STATED.
3. NO TOPOGRAPHICAL INFORMATION AVAILABLE FOR THIS SCHEME. BACKGROUND INFORMATION AS PER OS MAP TILES PROVIDED BY CLIENT (SEE ALSO NOTE 4 BELOW).
4. EXISTING CARRIAGEWAY WIDTHS, KERB LINES AND CROSSING LOCATIONS ARE INDICATIVE AND WILL BE CONFIRMED ON SITE BEFORE COMMENCING CONSTRUCTION WORKS.
5. PROPOSED TEMPORARY MEASURES TO BE CONFIRMED DURING SETTING OUT BY SUPERVISING ENGINEER.
6. ALL MARKING LOCATIONS AND DIMENSIONS ARE ESTIMATES.
7. GAPS IN SEGREGATION SHALL BE PROVIDED OVER ANY LOCATIONS WHICH REQUIRE ACCESS BY VEHICLES OR PEDESTRIANS, INCLUDING BUT NOT LIMITED TO DRIVEWAYS, JUNCTIONS AND PEDESTRIAN REFUGE ISLANDS.
8. LOCATIONS OF EXISTING PARKING BAYS AND BUS STOP BAYS ARE INDICATIVE AND SHALL BE CONFIRMED ON SITE.
9. BUS STOP INTERVENTIONS SHALL BE AS PER AECOM STANDARD DETAIL DRAWING 60636731-SHT-C-SP-DET-0901
10. AT CONTROLLED PEDESTRIAN CROSSINGS, ALL CYCLE LANE ROAD MARKINGS WILL STOP OUTWITH THE CONTROL ZONE INDICATED BY THE 'ZIG-ZAG' MARKINGS WITH THE EXCEPTION OF THE DIA. 1057 CYCLE SYMBOL. SEGREGATION UNITS WILL BE STOPPED AND START TWO 'ZIG-ZAGS' FROM THE STOP LINE.

Key

- PROPOSED WHITE ROAD MARKINGS
- PROPOSED YELLOW ROAD MARKINGS
- PROPOSED SEGREGATION UNITS AND ORANGE CYLINDER POSTS (Temporary Segregation)
- PROPOSED TEMPORARY KERB (DETAIL TO BE AGREED WITH CEC)
- PROPOSED TEMPORARY ROAD STOP UP (DETAIL TO BE AGREED WITH CEC)
- PROPOSED SIGN
- EXISTING ROAD MARKINGS
- INDICATIVE DRIVEWAY LOATIONS

Jacobs
160 Dundee Street, Edinburgh, EH11 1DQ
Tel:+44 (0)131 659 Fax:+44 (0)131 228 6177
www.jacobs.com

Client: EDINBVRGH THE CITY OF EDINBURGH COUNCIL

Project: Spaces for People
Travelling Safely, Bus Priority:
A1 London Road to Milton Road West

Drawing title
PROPOSED TEMPORARY MEASURES A1 LONDON ROAD TO MILTON ROAD WEST SHEET 7 OF 13

Drawing status: FOR NOTIFICATION

Scale	1:500 @ A1	DO NOT SCALE
Jacobs No.		Rev 2
Client no.		

Drawing number: BESP0023-TEMP-A1-GA-DR-0007

© Crown Copyright and database right 2020. All rights reserved. Ordnance Survey Licence number 100023420.

SAFETY, HEALTH AND ENVIRONMENTAL INFORMATION

Prior to using the works information shown on this drawing the Contractor must refer to the Designer's design risk assessment for risks concerning this section of the works. The principal contractor and other contractors should note that the risks identified in this document may not be exhaustive and further consideration by them may be necessary.

Construction
Potential for working near buried services during excavation for sign post foundations

Maintenance / Cleaning
None identified.

Use
None identified.

Decommissioning / Demolition
None identified.

Rev	Rev. Date	Purpose of revision	Des'd	Checkd	Rev'd	Apprv'd
2	16/09/2020	FOR NOTIFICATION	RO'C	RC	CS	CS
1	07/09/2020	FOR APPROVAL	RO'C	RC	CS	CS
0	24/08/2020	DRAFT - FOR COMMENT	RO'C	RC	CS	CS

© Copyright 2018 Jacobs U.K. Limited. The concepts and information contained in this document are the property of Jacobs. Use or copying of this document in whole or in part without the written permission of Jacobs constitutes an infringement of copyright. Limitation: This drawing has been prepared on behalf of, and for the exclusive use of Jacobs' Client, and is subject to, and issued in accordance with, the provisions of the contract between Jacobs and the Client. Jacobs accepts no liability or responsibility whatsoever for, or in respect of, any use of, or reliance upon, this drawing by any third party.

Notes:

1. THIS DRAWING IS TO BE READ IN CONJUNCTION WITH ALL OTHER RELEVANT DRAWINGS, DOCUMENTATION, SPECIFICATION AND APPENDICES PROVIDED.
2. ALL DIMENSIONS ARE IN METRES UNLESS OTHERWISE STATED.
3. NO TOPOGRAPHICAL INFORMATION AVAILABLE FOR THIS SCHEME. BACKGROUND INFORMATION AS PER OS MAP TILES PROVIDED BY CLIENT (SEE ALSO NOTE 4 BELOW).
4. EXISTING CARRIAGEWAY WIDTHS, KERB LINES AND CROSSING LOCATIONS ARE INDICATIVE AND WILL BE CONFIRMED ON SITE BEFORE COMMENCING CONSTRUCTION WORKS.
5. PROPOSED TEMPORARY MEASURES TO BE CONFIRMED DURING SETTING OUT BY SUPERVISING ENGINEER.
6. ALL MARKING LOCATIONS AND DIMENSIONS ARE ESTIMATES.
7. GAPS IN SEGREGATION SHALL BE PROVIDED OVER ANY LOCATIONS WHICH REQUIRE ACCESS BY VEHICLES OR PEDESTRIANS, INCLUDING BUT NOT LIMITED TO DRIVEWAYS, JUNCTIONS AND PEDESTRIAN REFUGE ISLANDS.
8. LOCATIONS OF EXISTING PARKING BAYS AND BUS STOP BAYS ARE INDICATIVE AND SHALL BE CONFIRMED ON SITE.
9. BUS STOP INTERVENTIONS SHALL BE AS PER AECOM STANDARD DETAIL DRAWING 60636731-SHT-C-SP-DET-0901
10. AT CONTROLLED PEDESTRIAN CROSSINGS, ALL CYCLE LANE ROAD MARKINGS WILL STOP OUTWITH THE CONTROL ZONE INDICATED BY THE 'ZIG-ZAG' MARKINGS WITH THE EXCEPTION OF THE DIA. 1057 CYCLE SYMBOL. SEGREGATION UNITS WILL BE STOPPED AND START TWO 'ZIG-ZAGS' FROM THE STOP LINE.

Key

- PROPOSED WHITE ROAD MARKINGS
- PROPOSED YELLOW ROAD MARKINGS
- PROPOSED SEGREGATION UNITS AND ORANGE CYLINDER POSTS (Temporary Segregation)
- PROPOSED TEMPORARY KERB (DETAIL TO BE AGREED WITH CEC)
- PROPOSED TEMPORARY ROAD STOP UP (DETAIL TO BE AGREED WITH CEC)
- PROPOSED SIGN
- EXISTING ROAD MARKINGS
- INDICATIVE DRIVEWAY LOATIONS

Jacobs
160 Dundee Street, Edinburgh, EH11 1DQ
Tel:+44 (0)131 659 Fax:+44 (0)131 228 6177
www.jacobs.com

Client: EDINBVRGH THE CITY OF EDINBURGH COUNCIL

Project: Spaces for People
Travelling Safely, Bus Priority:
A1 London Road to Milton Road West

Drawing title
PROPOSED TEMPORARY MEASURES A1 LONDON ROAD TO MILTON ROAD WEST SHEET 8 OF 13

Drawing status: FOR NOTIFICATION

Scale	1:500 @ A1	DO NOT SCALE
Jacobs No.		Rev 2
Client no.		

Drawing number: BESP0023-TEMP-A1-GA-DR-0008

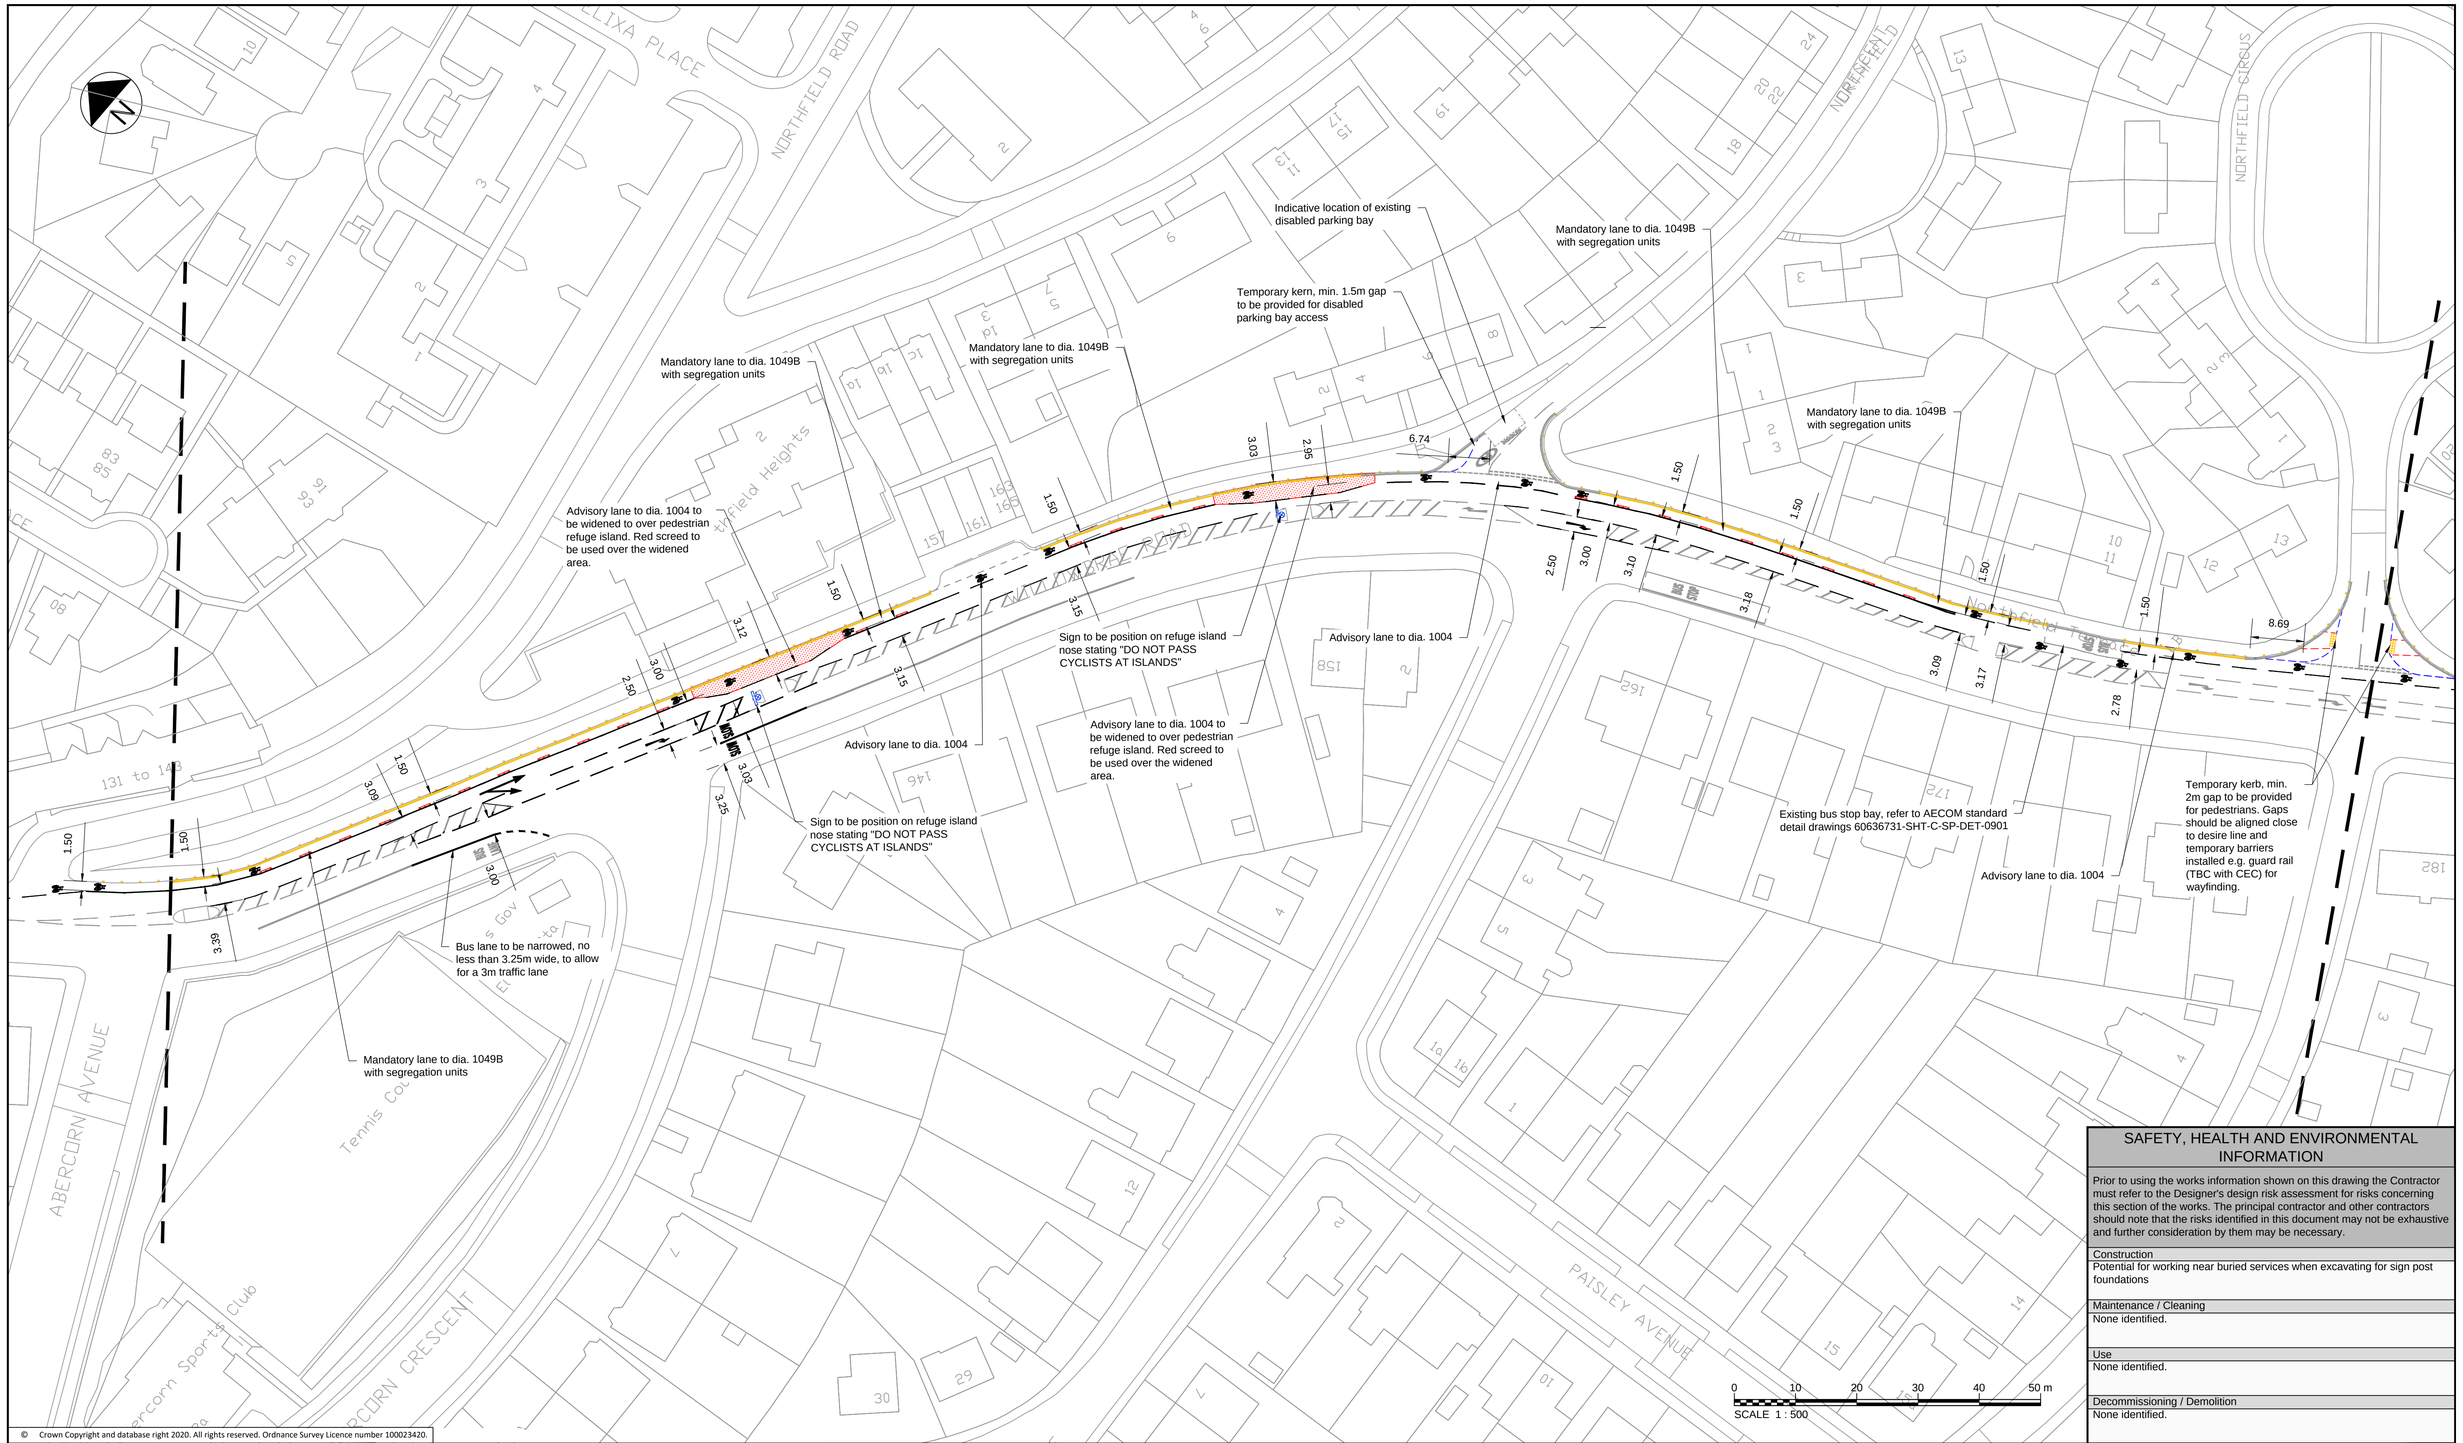

© Crown Copyright and database right 2020. All rights reserved. Ordnance Survey Licence number 100023420.

SAFETY, HEALTH AND ENVIRONMENTAL INFORMATION

Prior to using the works information shown on this drawing the Contractor must refer to the Designer's design risk assessment for risks concerning this section of the works. The principal contractor and other contractors should note that the risks identified in this document may not be exhaustive and further consideration by them may be necessary.

Construction

Potential for working near buried services when excavating for sign post foundations

Maintenance / Cleaning

None identified.

Use

None identified.

Decommissioning / Demolition

None identified.

Rev	Rev. Date	Purpose of revision	Des'd	Checkd	Rev'd	Apprv'd
2	16/09/2020	FOR NOTIFICATION	RO'C	RC	CS	CS
1	07/09/2020	FOR APPROVAL	RO'C	RC	CS	CS
0	24/08/2020	DRAFT - FOR COMMENT	RO'C	RC	CS	CS

© Copyright 2018 Jacobs U.K. Limited. The concepts and information contained in this document are the property of Jacobs. Use or copying of this document in whole or in part without the written permission of Jacobs constitutes an infringement of copyright. Limitation: This drawing has been prepared on behalf of, and for the exclusive use of Jacobs' Client, and is subject to, and issued in accordance with, the provisions of the contract between Jacobs and the Client. Jacobs accepts no liability or responsibility whatsoever for, or in respect of, any use of, or reliance upon, this drawing by any third party.

Notes:

1. THIS DRAWING IS TO BE READ IN CONJUNCTION WITH ALL OTHER RELEVANT DRAWINGS, DOCUMENTATION, SPECIFICATION AND APPENDICES PROVIDED.
2. ALL DIMENSIONS ARE IN METRES UNLESS OTHERWISE STATED.
3. NO TOPOGRAPHICAL INFORMATION AVAILABLE FOR THIS SCHEME. BACKGROUND INFORMATION AS PER OS MAP TILES PROVIDED BY CLIENT (SEE ALSO NOTE 4 BELOW).
4. EXISTING CARRIAGEWAY WIDTHS, KERB LINES AND CROSSING LOCATIONS ARE INDICATIVE AND WILL BE CONFIRMED ON SITE BEFORE COMMENCING CONSTRUCTION WORKS.
5. PROPOSED TEMPORARY MEASURES TO BE CONFIRMED DURING SETTING OUT BY SUPERVISING ENGINEER.
6. ALL MARKING LOCATIONS AND DIMENSIONS ARE ESTIMATES.
7. GAPS IN SEGREGATION SHALL BE PROVIDED OVER ANY LOCATIONS WHICH REQUIRE ACCESS BY VEHICLES OR PEDESTRIANS, INCLUDING BUT NOT LIMITED TO DRIVEWAYS, JUNCTIONS AND PEDESTRIAN REFUGE ISLANDS.
8. LOCATIONS OF EXISTING PARKING BAYS AND BUS STOP BAYS ARE INDICATIVE AND SHALL BE CONFIRMED ON SITE.
9. BUS STOP INTERVENTIONS SHALL BE AS PER AECOM STANDARD DETAIL DRAWING 60636731-SHT-C-SP-DET-0901
10. AT CONTROLLED PEDESTRIAN CROSSINGS, ALL CYCLE LANE ROAD MARKINGS WILL STOP OUTWITH THE CONTROL ZONE INDICATED BY THE 'ZIG-ZAG' MARKINGS WITH THE EXCEPTION OF THE DIA. 1057 CYCLE SYMBOL. SEGREGATION UNITS WILL BE STOPPED AND START TWO 'ZIG-ZAGS' FROM THE STOP LINE.

Key

- PROPOSED WHITE ROAD MARKINGS
- PROPOSED YELLOW ROAD MARKINGS
- PROPOSED SEGREGATION UNITS AND ORANGE CYLINDER POSTS (Temporary Segregation)
- PROPOSED TEMPORARY KERB (DETAIL TO BE AGREED WITH CEC)
- PROPOSED TEMPORARY ROAD STOP UP (DETAIL TO BE AGREED WITH CEC)
- PROPOSED SIGN
- EXISTING ROAD MARKINGS
- INDICATIVE DRIVEWAY LOATIONS

Jacobs
160 Dundee Street, Edinburgh, EH11 1DQ
Tel:+44 (0)131 659 Fax:+44 (0)131 228 6177
www.jacobs.com

Client: EDINBVRGH THE CITY OF EDINBURGH COUNCIL

Project: Spaces for People
Travelling Safely, Bus Priority:
A1 London Road to Milton Road West

Drawing title
PROPOSED TEMPORARY MEASURES A1 LONDON ROAD TO MILTON ROAD WEST SHEET 9 OF 13

Drawing status: FOR NOTIFICATION

Scale	1:500 @ A1	DO NOT SCALE
Jacobs No.		Rev 2
Client no.		

Drawing number: BESP0023-TEMP-A1-GA-DR-0009

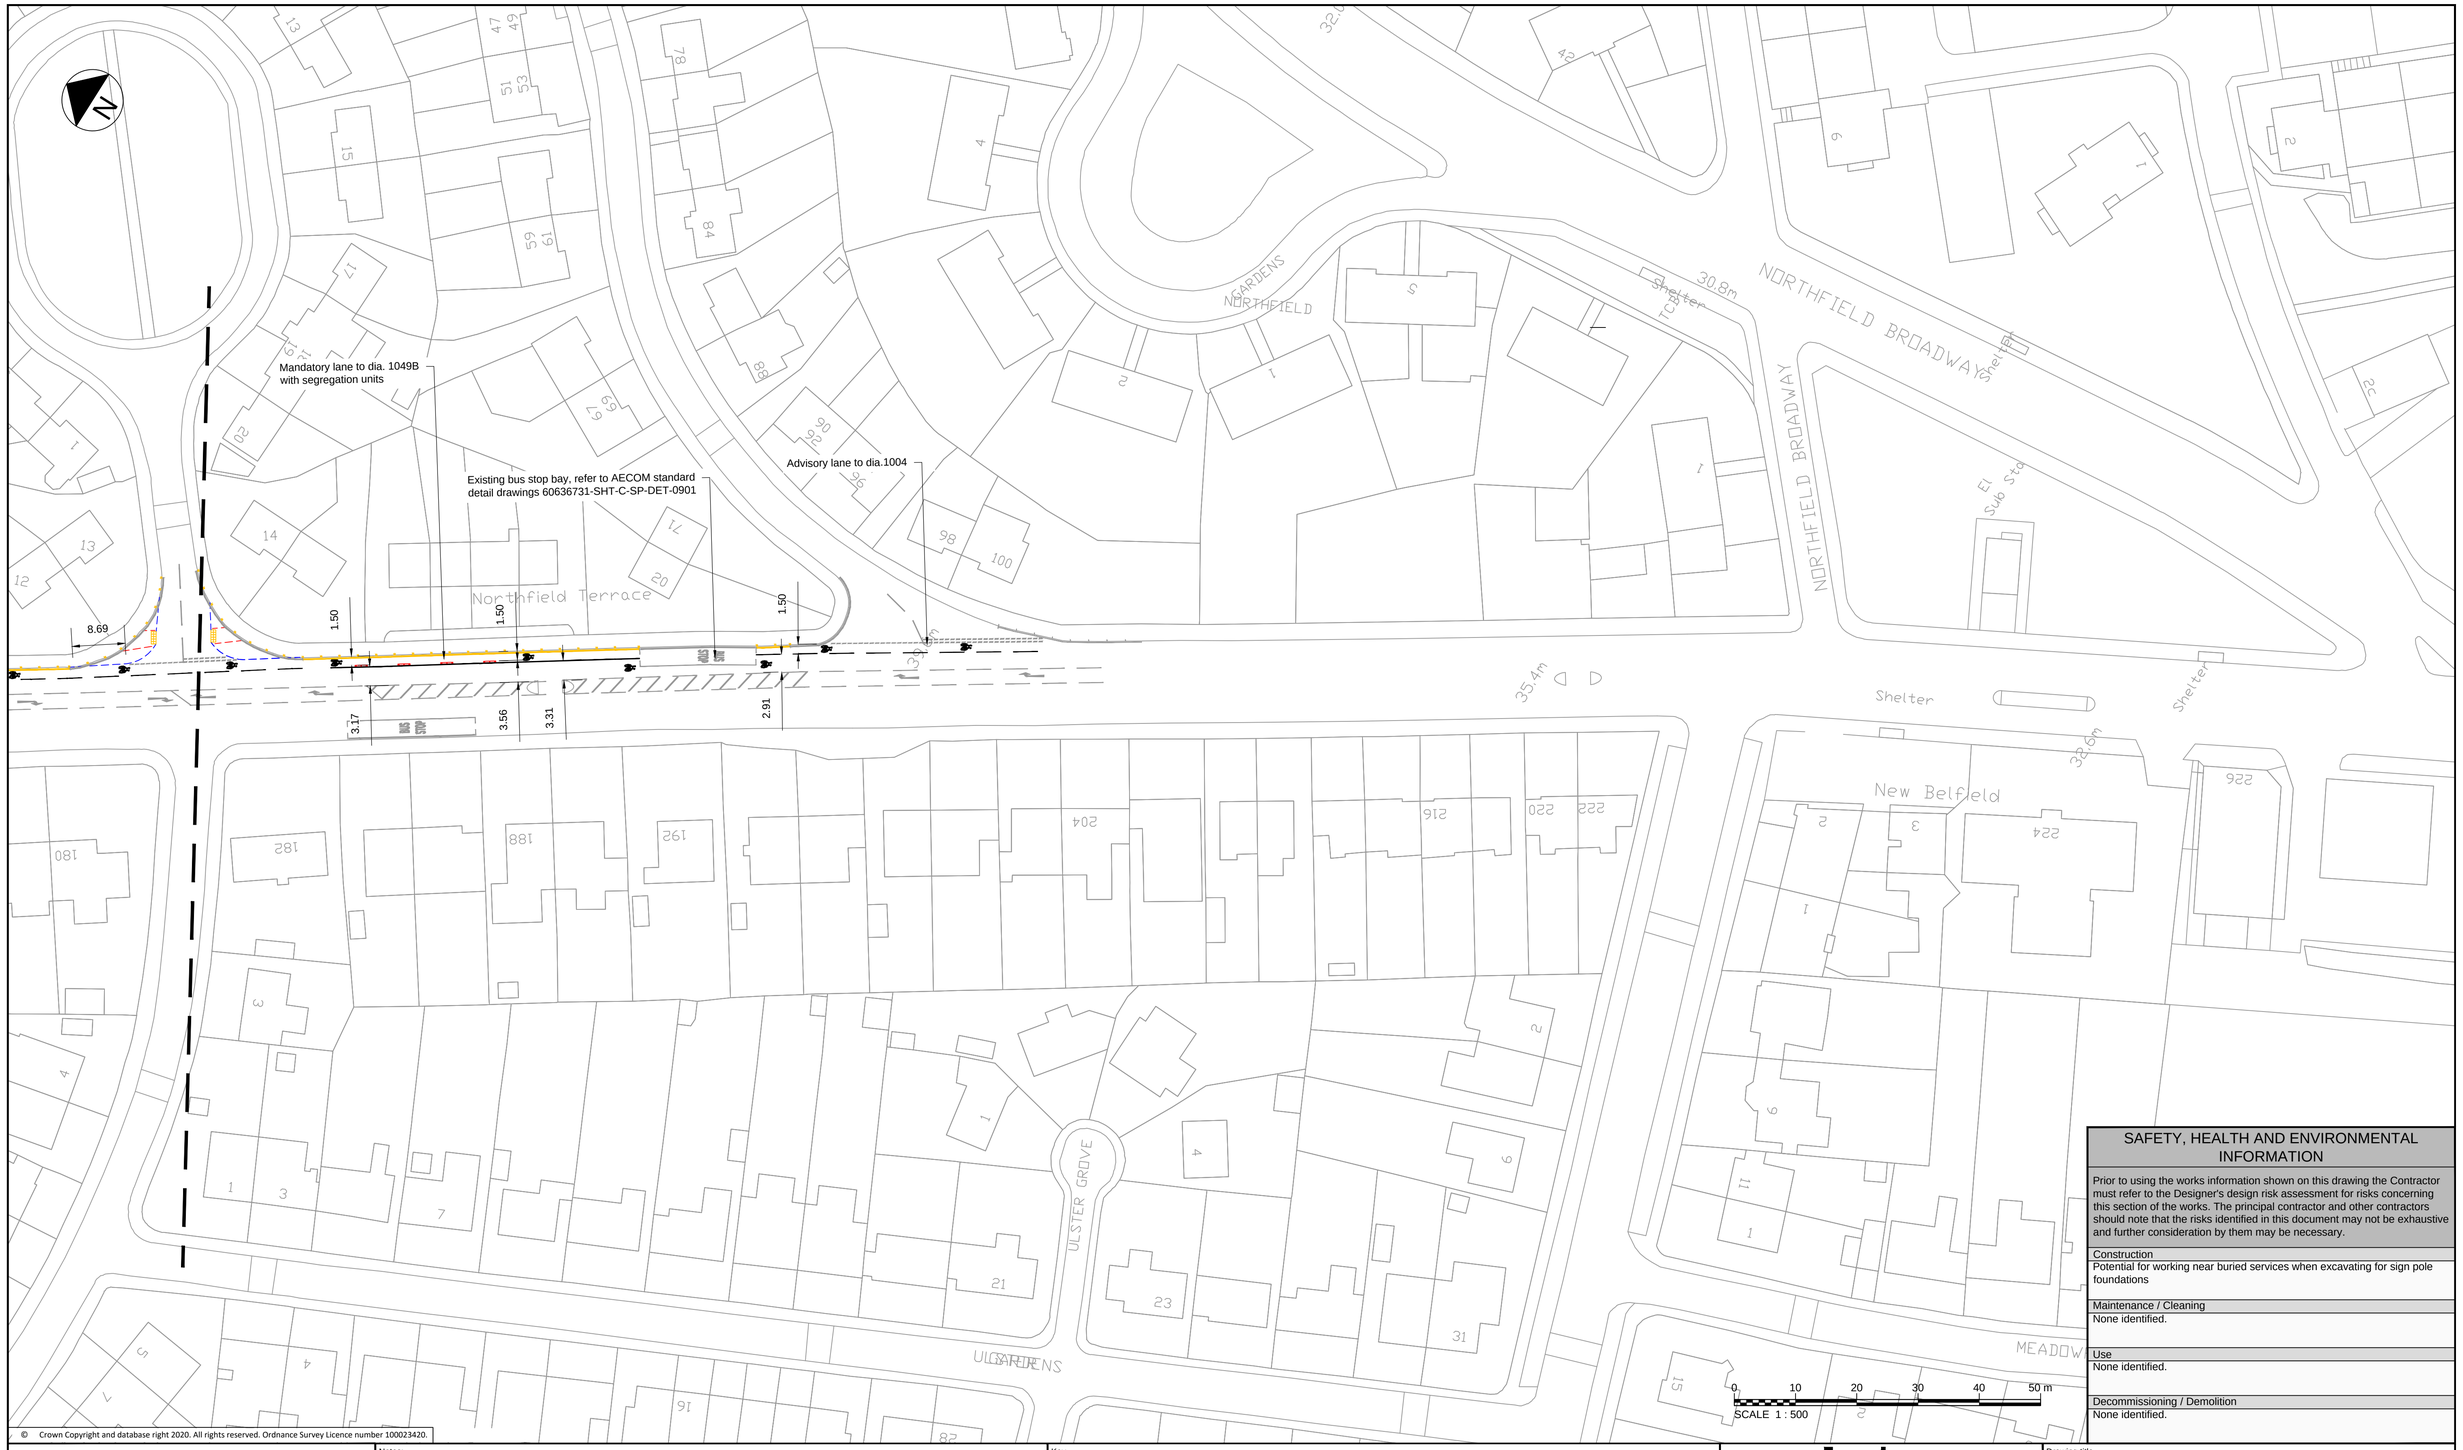

© Crown Copyright and database right 2020. All rights reserved. Ordnance Survey Licence number 100023420.

Rev	Rev. Date	Purpose of revision	Des'd	Check'd	Rev'd	Apprv'd
2	16/09/2020	FOR NOTIFICATION	RO'C	RC	CS	CS
1	07/09/2020	FOR APPROVAL	RO'C	RC	CS	CS
0	24/08/2020	DRAFT - FOR COMMENT	RO'C	RC	CS	CS

© Copyright 2018 Jacobs U.K. Limited. The concepts and information contained in this document are the property of Jacobs. Use or copying of this document in whole or in part without the written permission of Jacobs constitutes an infringement of copyright. Limitation: This drawing has been prepared on behalf of, and for the exclusive use of Jacobs' Client, and is subject to, and issued in accordance with, the provisions of the contract between Jacobs and the Client. Jacobs accepts no liability or responsibility whatsoever for, or in respect of, any use of, or reliance upon, this drawing by any third party.

Notes:

1. THIS DRAWING IS TO BE READ IN CONJUNCTION WITH ALL OTHER RELEVANT DRAWINGS, DOCUMENTATION, SPECIFICATION AND APPENDICES PROVIDED.
2. ALL DIMENSIONS ARE IN METRES UNLESS OTHERWISE STATED.
3. NO TOPOGRAPHICAL INFORMATION AVAILABLE FOR THIS SCHEME. BACKGROUND INFORMATION AS PER OS MAP TILES PROVIDED BY CLIENT (SEE ALSO NOTE 4 BELOW).
4. EXISTING CARRIAGEWAY WIDTHS, KERB LINES AND CROSSING LOCATIONS ARE INDICATIVE AND WILL BE CONFIRMED ON SITE BEFORE COMMENCING CONSTRUCTION WORKS.
5. PROPOSED TEMPORARY MEASURES TO BE CONFIRMED DURING SETTING OUT BY SUPERVISING ENGINEER.
6. ALL MARKING LOCATIONS AND DIMENSIONS ARE ESTIMATES.
7. GAPS IN SEGREGATION SHALL BE PROVIDED OVER ANY LOCATIONS WHICH REQUIRE ACCESS BY VEHICLES OR PEDESTRIANS, INCLUDING BUT NOT LIMITED TO DRIVEWAYS, JUNCTIONS AND PEDESTRIAN REFUGE ISLANDS.
8. LOCATIONS OF EXISTING PARKING BAYS AND BUS STOP BAYS ARE INDICATIVE AND SHALL BE CONFIRMED ON SITE.
9. BUS STOP INTERVENTIONS SHALL BE AS PER AECOM STANDARD DETAIL DRAWING 60636731-SHT-C-SP-DET-0901
10. AT CONTROLLED PEDESTRIAN CROSSINGS, ALL CYCLE LANE ROAD MARKINGS WILL STOP OUTWITH THE CONTROL ZONE INDICATED BY THE 'ZIG-ZAG' MARKINGS WITH THE EXCEPTION OF THE DIA. 1057 CYCLE SYMBOL. SEGREGATION UNITS WILL BE STOPPED AND START TWO 'ZIG-ZAGS' FROM THE STOP LINE.

Key

- PROPOSED WHITE ROAD MARKINGS
- PROPOSED YELLOW ROAD MARKINGS
- PROPOSED SEGREGATION UNITS AND ORANGE CYLINDER POSTS (Temporary Segregation)
- PROPOSED TEMPORARY KERB (DETAIL TO BE AGREED WITH CEC)
- PROPOSED TEMPORARY ROAD STOP UP (DETAIL TO BE AGREED WITH CEC)
- PROPOSED SIGN
- EXISTING ROAD MARKINGS
- INDICATIVE DRIVEWAY LOATIONS

SAFETY, HEALTH AND ENVIRONMENTAL INFORMATION

Prior to using the works information shown on this drawing the Contractor must refer to the Designer's design risk assessment for risks concerning this section of the works. The principal contractor and other contractors should note that the risks identified in this document may not be exhaustive and further consideration by them may be necessary.

Construction
Potential for working near buried services when excavating for sign pole foundations

Maintenance / Cleaning
None identified.

Use
None identified.

Decommissioning / Demolition
None identified.

Jacobs
160 Dundee Street, Edinburgh, EH11 1DQ
Tel:+44 (0)131 659 Fax:+44 (0)131 228 6177
www.jacobs.com

Client: EDINBVRGH THE CITY OF EDINBURGH COUNCIL

Project: Spaces for People
Travelling Safely, Bus Priority:
A1 London Road to Milton Road West

Drawing title
PROPOSED TEMPORARY MEASURES A1 LONDON ROAD TO MILTON ROAD WEST SHEET 10 OF 13

Drawing status: FOR NOTIFICATION

Scale	1:500 @ A1	DO NOT SCALE
Jacobs No.		Rev 2
Client no.		

Drawing number: BESP0023-TEMP-A1-GA-DR-0010

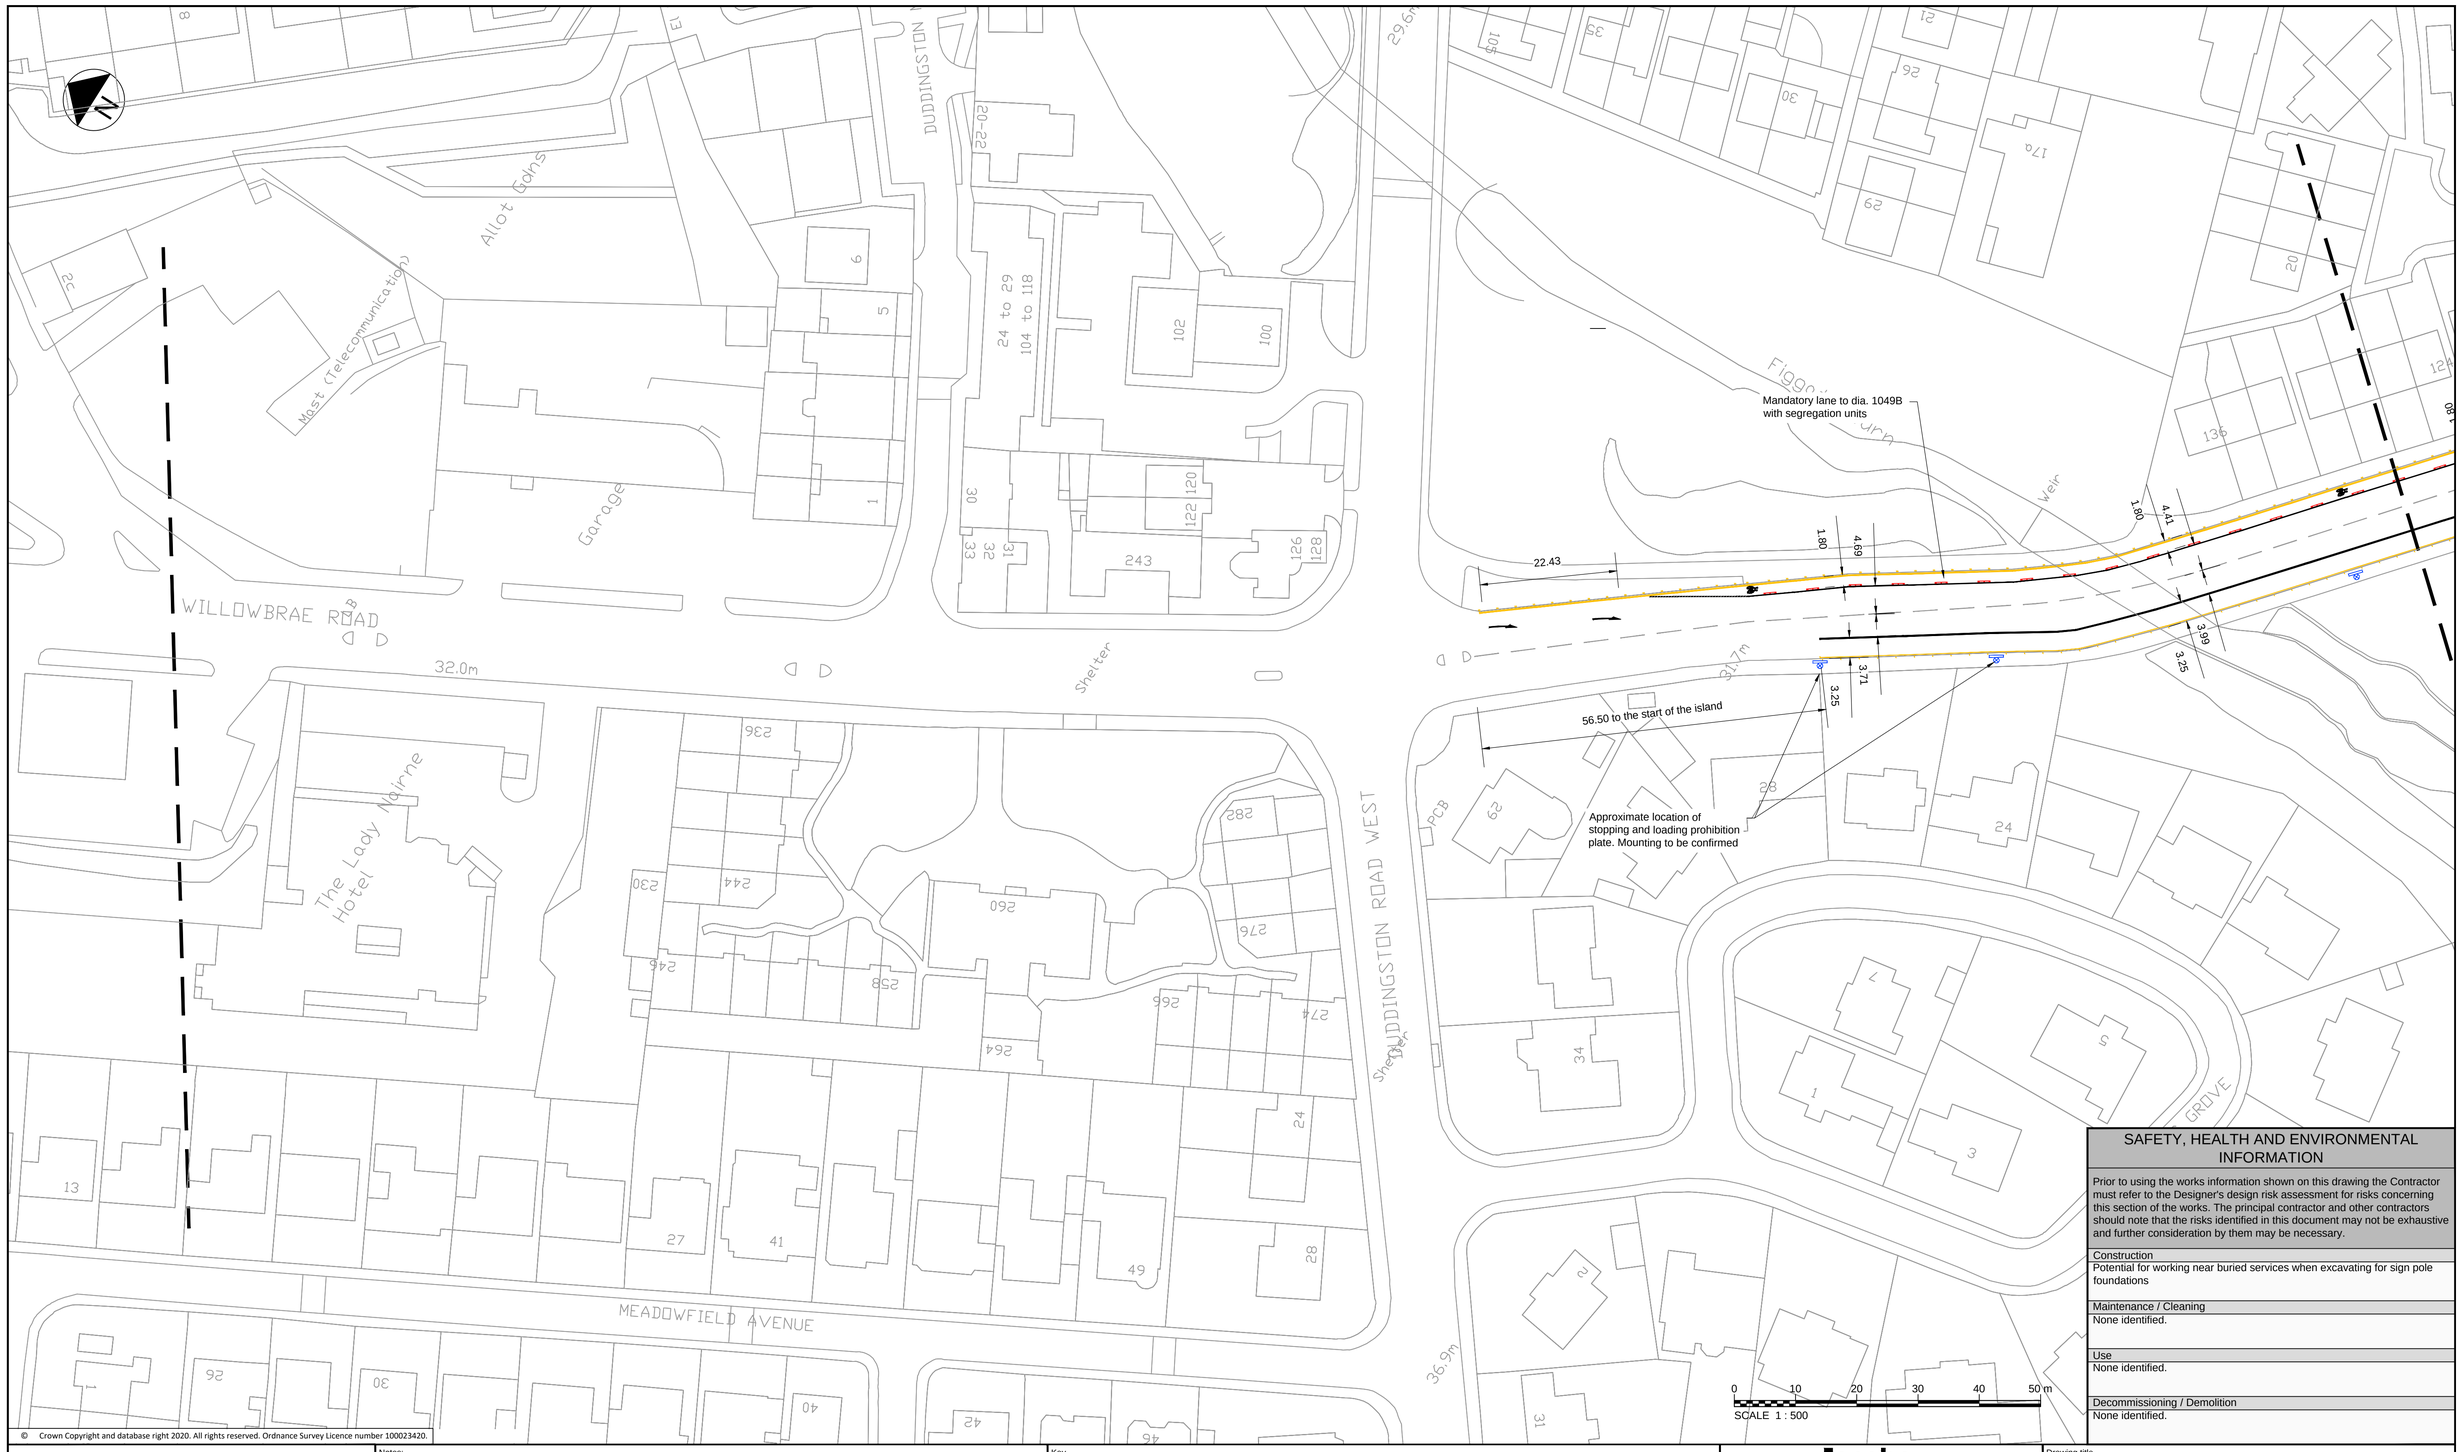

© Crown Copyright and database right 2020. All rights reserved. Ordnance Survey Licence number 100023420.

SAFETY, HEALTH AND ENVIRONMENTAL INFORMATION

Prior to using the works information shown on this drawing the Contractor must refer to the Designer's design risk assessment for risks concerning this section of the works. The principal contractor and other contractors should note that the risks identified in this document may not be exhaustive and further consideration by them may be necessary.

Construction
Potential for working near buried services when excavating for sign pole foundations

Maintenance / Cleaning
None identified.

Use
None identified.

Decommissioning / Demolition
None identified.

Rev	Rev. Date	Purpose of revision	Des'd	Check'd	Rev'd	Apprv'd
2	16/09/2020	FOR NOTIFICATION	RO'C	RC	CS	CS
1	07/09/2020	FOR APPROVAL	RO'C	RC	CS	CS
0	24/08/2020	DRAFT - FOR COMMENT	RO'C	RC	CS	CS

© Copyright 2018 Jacobs U.K. Limited. The concepts and information contained in this document are the property of Jacobs. Use or copying of this document in whole or in part without the written permission of Jacobs constitutes an infringement of copyright. Limitation: This drawing has been prepared on behalf of, and for the exclusive use of Jacobs' Client, and is subject to, and issued in accordance with, the provisions of the contract between Jacobs and the Client. Jacobs accepts no liability or responsibility whatsoever for, or in respect of, any use of, or reliance upon, this drawing by any third party.

Notes:

1. THIS DRAWING IS TO BE READ IN CONJUNCTION WITH ALL OTHER RELEVANT DRAWINGS, DOCUMENTATION, SPECIFICATION AND APPENDICES PROVIDED.
2. ALL DIMENSIONS ARE IN METRES UNLESS OTHERWISE STATED.
3. NO TOPOGRAPHICAL INFORMATION AVAILABLE FOR THIS SCHEME. BACKGROUND INFORMATION AS PER OS MAP TILES PROVIDED BY CLIENT (SEE ALSO NOTE 4 BELOW).
4. EXISTING CARRIAGEWAY WIDTHS, KERB LINES AND CROSSING LOCATIONS ARE INDICATIVE AND WILL BE CONFIRMED ON SITE BEFORE COMMENCING CONSTRUCTION WORKS.
5. PROPOSED TEMPORARY MEASURES TO BE CONFIRMED DURING SETTING OUT BY SUPERVISING ENGINEER.
6. ALL MARKING LOCATIONS AND DIMENSIONS ARE ESTIMATES.
7. GAPS IN SEGREGATION SHALL BE PROVIDED OVER ANY LOCATIONS WHICH REQUIRE ACCESS BY VEHICLES OR PEDESTRIANS, INCLUDING BUT NOT LIMITED TO DRIVEWAYS, JUNCTIONS AND PEDESTRIAN REFUGE ISLANDS.
8. LOCATIONS OF EXISTING PARKING BAYS AND BUS STOP BAYS ARE INDICATIVE AND SHALL BE CONFIRMED ON SITE.
9. BUS STOP INTERVENTIONS SHALL BE AS PER AECOM STANDARD DETAIL DRAWING 60636731-SHT-C-SP-DET-0901
10. AT CONTROLLED PEDESTRIAN CROSSINGS, ALL CYCLE LANE ROAD MARKINGS WILL STOP OUTWITH THE CONTROL ZONE INDICATED BY THE 'ZIG-ZAG' MARKINGS WITH THE EXCEPTION OF THE DIA. 1057 CYCLE SYMBOL. SEGREGATION UNITS WILL BE STOPPED AND START TWO 'ZIG-ZAGS' FROM THE STOP LINE.

Key

- PROPOSED WHITE ROAD MARKINGS
- PROPOSED YELLOW ROAD MARKINGS
- PROPOSED SEGREGATION UNITS AND ORANGE CYLINDER POSTS (Temporary Segregation)
- PROPOSED TEMPORARY KERB (DETAIL TO BE AGREED WITH CEC)
- PROPOSED TEMPORARY ROAD STOP UP (DETAIL TO BE AGREED WITH CEC)
- PROPOSED SIGN
- EXISTING ROAD MARKINGS
- INDICATIVE DRIVEWAY LOATIONS

Jacobs
160 Dundee Street, Edinburgh, EH11 1DQ
Tel:+44 (0)131 659 Fax:+44 (0)131 228 6177
www.jacobs.com

Client: EDINBVRGH THE CITY OF EDINBURGH COUNCIL

Project: Spaces for People
Travelling Safely, Bus Priority:
A1 London Road to Milton Road West

Drawing title
PROPOSED TEMPORARY MEASURES A1 LONDON ROAD TO MILTON ROAD WEST SHEET 11 OF 13

Drawing status: FOR NOTIFICATION

Scale	1:500 @ A1	DO NOT SCALE
Jacobs No.		Rev 2
Client no.		

Drawing number: BESP0023-TEMP-A1-GA-DR-0011

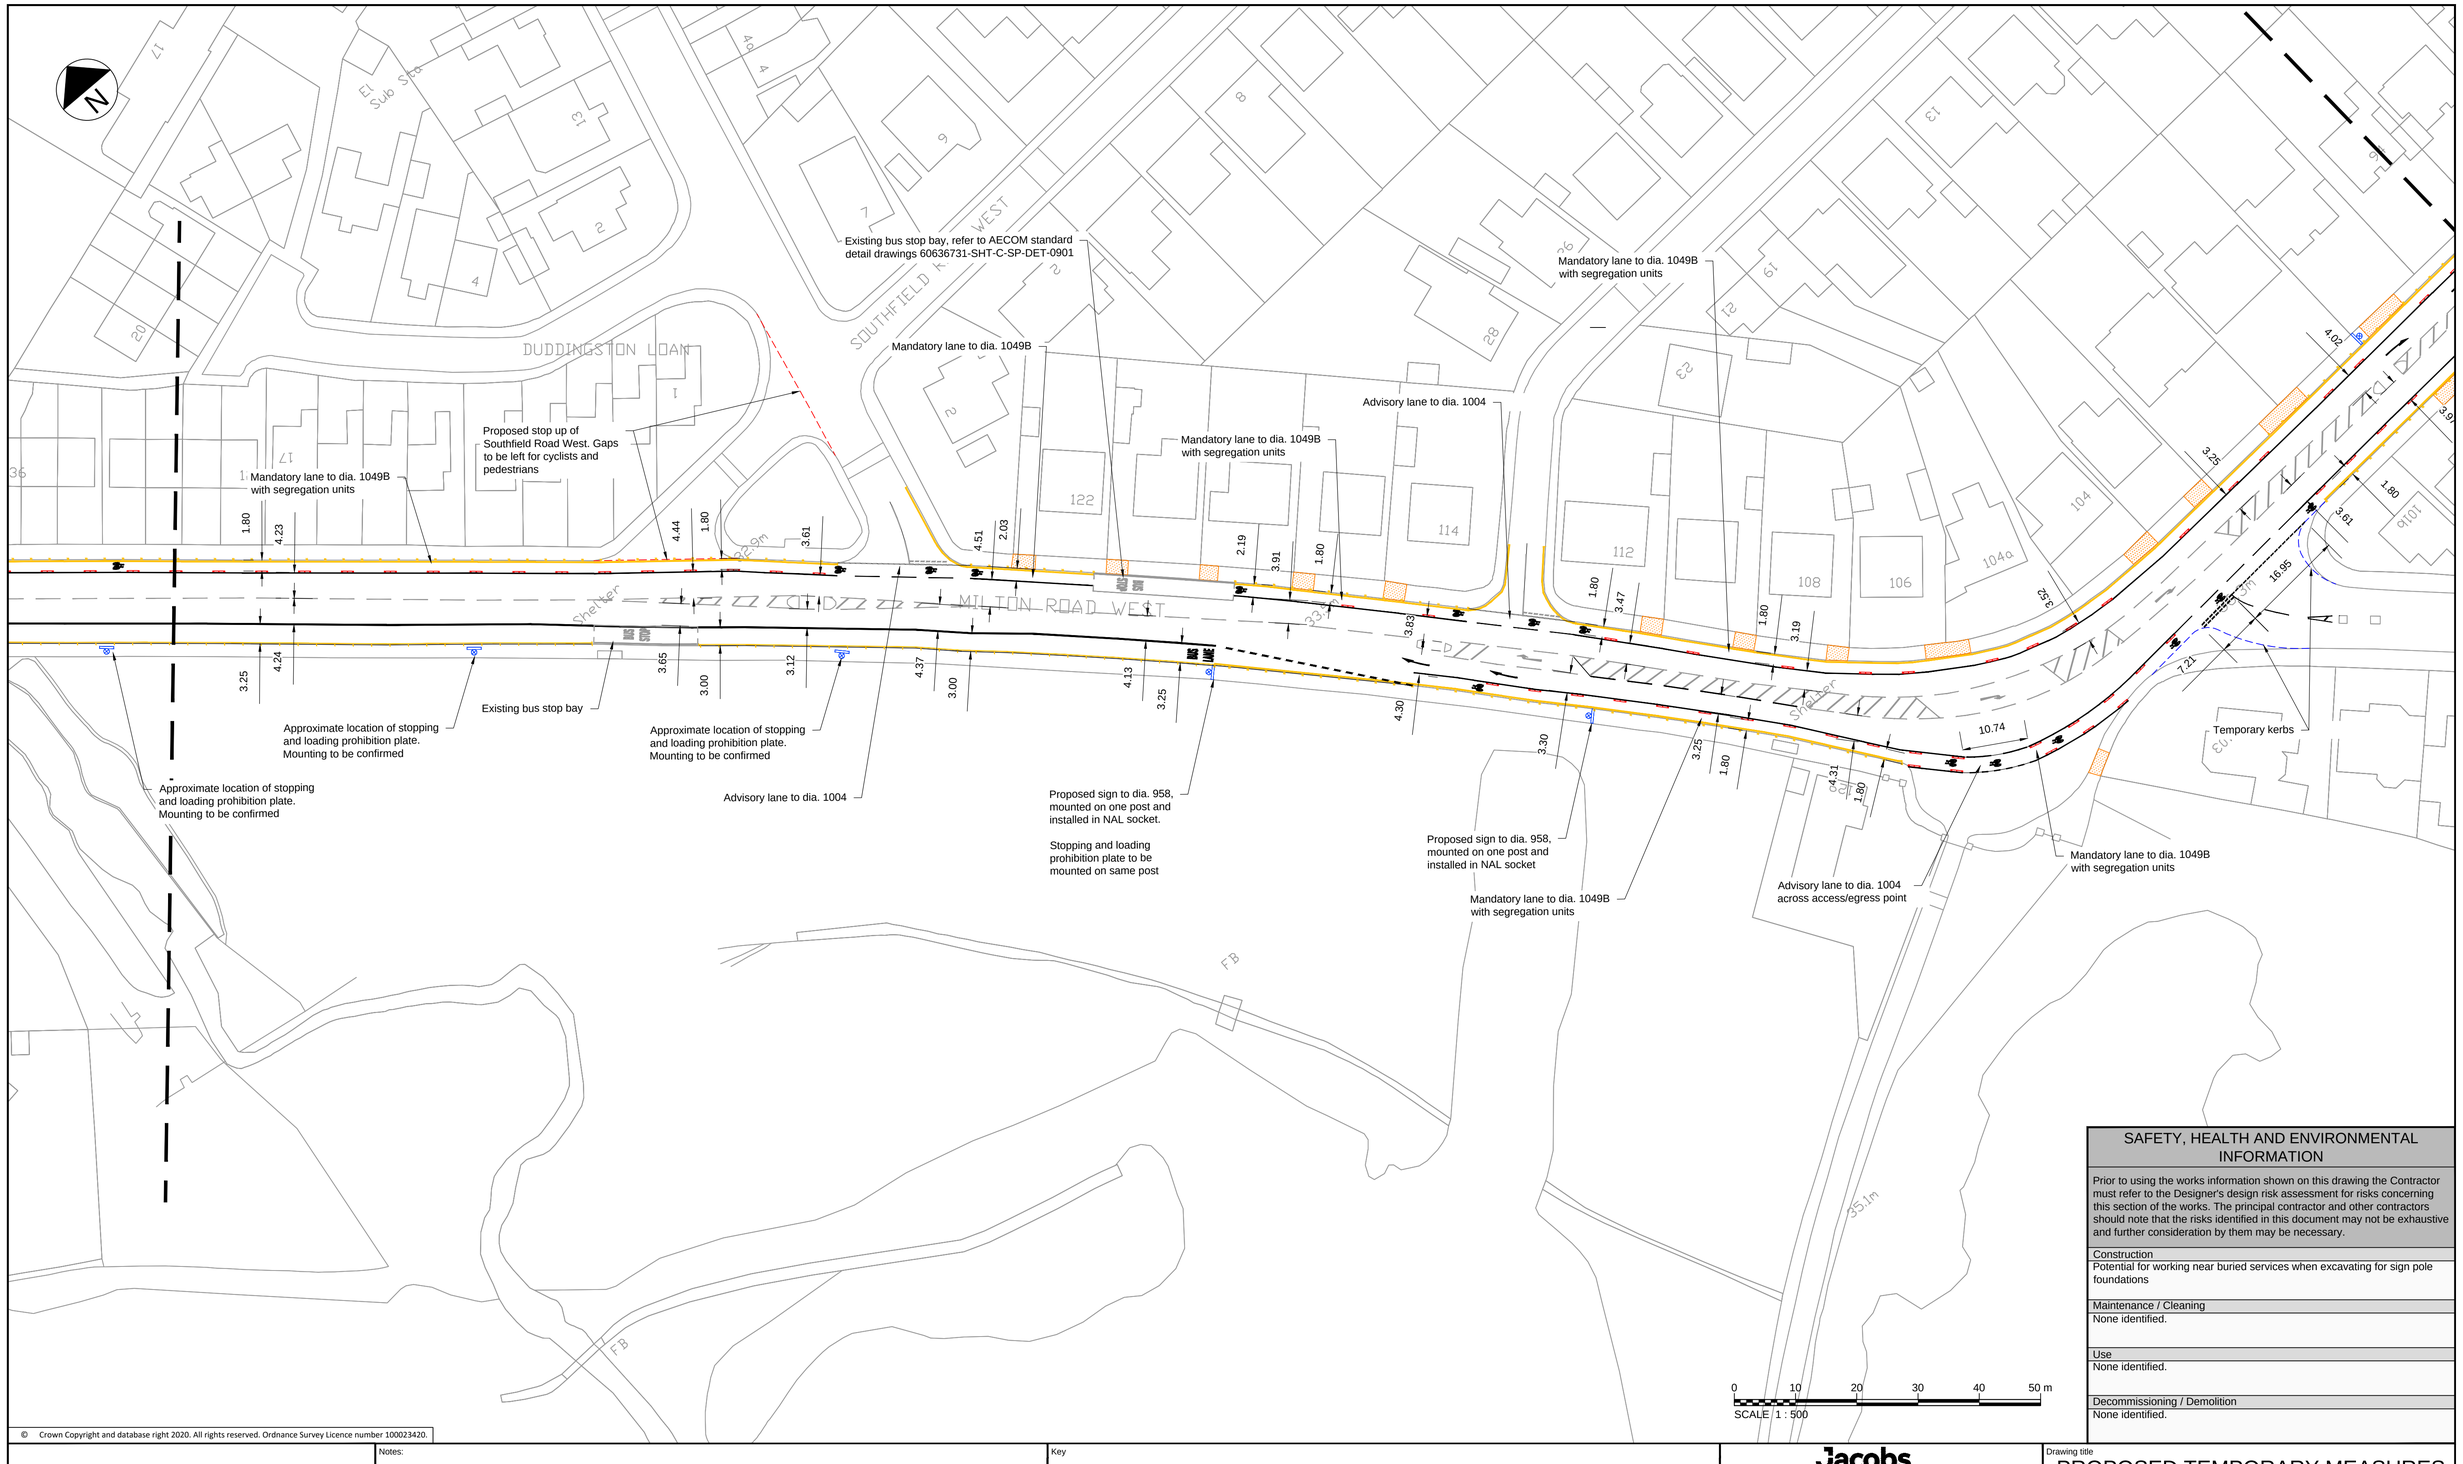

© Crown Copyright and database right 2020. All rights reserved. Ordnance Survey Licence number 100023420.

SAFETY, HEALTH AND ENVIRONMENTAL INFORMATION

Prior to using the works information shown on this drawing the Contractor must refer to the Designer's design risk assessment for risks concerning this section of the works. The principal contractor and other contractors should note that the risks identified in this document may not be exhaustive and further consideration by them may be necessary.

Construction
Potential for working near buried services when excavating for sign pole foundations

Maintenance / Cleaning
None identified.

Use
None identified.

Decommissioning / Demolition
None identified.

Rev	Rev. Date	Purpose of revision	Des'd	Check'd	Rev'd	Apprv'd
1	07/09/2020	FOR APPROVAL	RO'C	RC	CS	CS
0	24/08/2020	DRAFT - FOR COMMENT	RO'C	RC	CS	CS

© Copyright 2018 Jacobs U.K. Limited. The concepts and information contained in this document are the property of Jacobs. Use or copying of this document in whole or in part without the written permission of Jacobs constitutes an infringement of copyright. Limitation: This drawing has been prepared on behalf of, and for the exclusive use of Jacobs' Client, and is subject to, and issued in accordance with, the provisions of the contract between Jacobs and the Client. Jacobs accepts no liability or responsibility whatsoever for, or in respect of, any use of, or reliance upon, this drawing by any third party.

Notes:

1. THIS DRAWING IS TO BE READ IN CONJUNCTION WITH ALL OTHER RELEVANT DRAWINGS, DOCUMENTATION, SPECIFICATION AND APPENDICES PROVIDED.
2. ALL DIMENSIONS ARE IN METRES UNLESS OTHERWISE STATED.
3. NO TOPOGRAPHICAL INFORMATION AVAILABLE FOR THIS SCHEME. BACKGROUND INFORMATION AS PER OS MAP TILES PROVIDED BY CLIENT (SEE ALSO NOTE 4 BELOW).
4. EXISTING CARRIAGEWAY WIDTHS, KERB LINES AND CROSSING LOCATIONS ARE INDICATIVE AND WILL BE CONFIRMED ON SITE BEFORE COMMENCING CONSTRUCTION WORKS.
5. PROPOSED TEMPORARY MEASURES TO BE CONFIRMED DURING SETTING OUT BY SUPERVISING ENGINEER.
6. ALL MARKING LOCATIONS AND DIMENSIONS ARE ESTIMATES.
7. GAPS IN SEGREGATION SHALL BE PROVIDED OVER ANY LOCATIONS WHICH REQUIRE ACCESS BY VEHICLES OR PEDESTRIANS, INCLUDING BUT NOT LIMITED TO DRIVEWAYS, JUNCTIONS AND PEDESTRIAN REFUGE ISLANDS.
8. LOCATIONS OF EXISTING PARKING BAYS AND BUS STOP BAYS ARE INDICATIVE AND SHALL BE CONFIRMED ON SITE.
9. BUS STOP INTERVENTIONS SHALL BE AS PER AECOM STANDARD DETAIL DRAWING 60636731-SHT-C-SP-DET-0901
10. AT CONTROLLED PEDESTRIAN CROSSINGS, ALL CYCLE LANE ROAD MARKINGS WILL STOP OUTWITH THE CONTROL ZONE INDICATED BY THE 'ZIG-ZAG' MARKINGS WITH THE EXCEPTION OF THE DIA. 1057 CYCLE SYMBOL. SEGREGATION UNITS WILL BE STOPPED AND START TWO 'ZIG-ZAGS' FROM THE STOP LINE.

Key

- PROPOSED WHITE ROAD MARKINGS
- PROPOSED YELLOW ROAD MARKINGS
- PROPOSED SEGREGATION UNITS AND ORANGE CYLINDER POSTS (Temporary Segregation)
- PROPOSED TEMPORARY KERB (DETAIL TO BE AGREED WITH CEC)
- PROPOSED TEMPORARY ROAD STOP UP (DETAIL TO BE AGREED WITH CEC)
- PROPOSED SIGN
- EXISTING ROAD MARKINGS
- INDICATIVE DRIVEWAY LOATIONS

Jacobs
160 Dundee Street, Edinburgh, EH11 1DQ
Tel:+44 (0)131 659 Fax:+44 (0)131 228 6177
www.jacobs.com

Client: EDINBVRGH THE CITY OF EDINBURGH COUNCIL

Project: Spaces for People
Travelling Safely, Bus Priority:
A1 London Road to Milton Road West

Drawing title
PROPOSED TEMPORARY MEASURES A1 LONDON ROAD TO MILTON ROAD WEST SHEET 12 OF 13

Drawing status: FOR APPROVAL

Scale	1:500 @ A1	DO NOT SCALE
Jacobs No.		Rev 1
Client no.		

Drawing number: BESP0023-TEMP-A1-GA-DR-0012

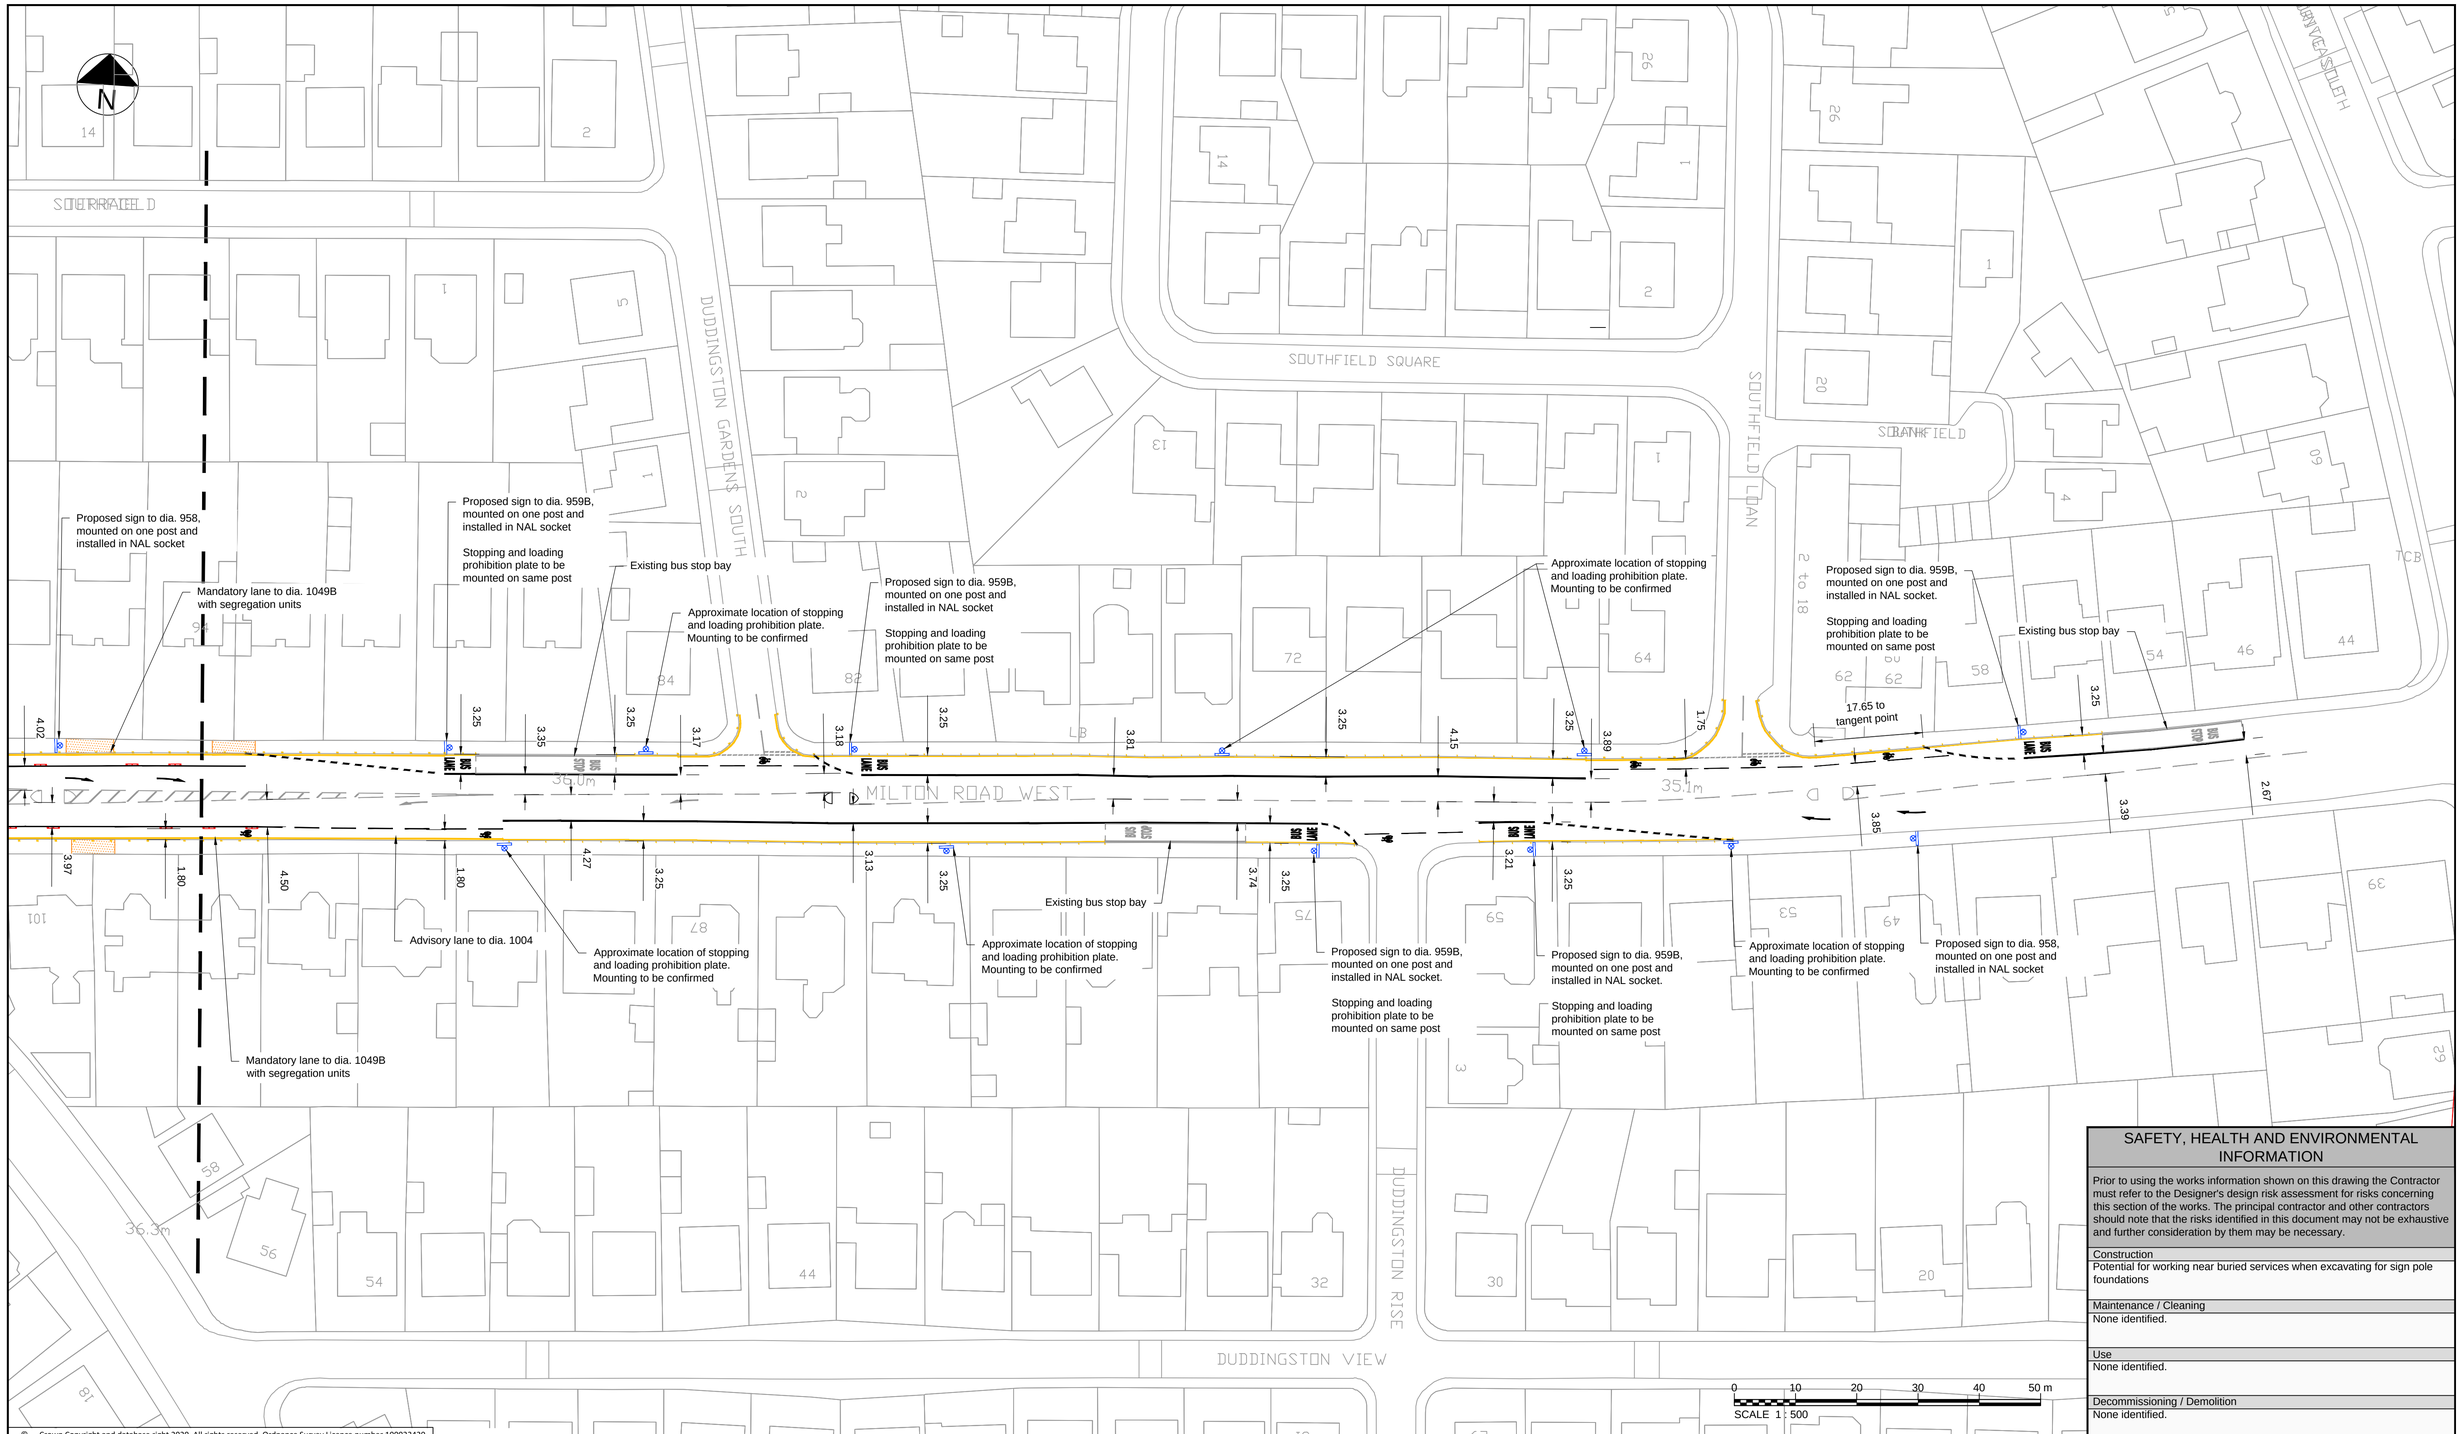

© Crown Copyright and database right 2020. All rights reserved. Ordnance Survey Licence number 100023420.

SAFETY, HEALTH AND ENVIRONMENTAL INFORMATION

Prior to using the works information shown on this drawing the Contractor must refer to the Designer's design risk assessment for risks concerning this section of the works. The principal contractor and other contractors should note that the risks identified in this document may not be exhaustive and further consideration by them may be necessary.

Construction
Potential for working near buried services when excavating for sign pole foundations

Maintenance / Cleaning
None identified.

Use
None identified.

Decommissioning / Demolition
None identified.

Rev	Rev. Date	Purpose of revision	Des'd	Check'd	Rev'd	Apprv'd
2	16/09/2020	FOR NOTIFICATION	RO'C	RC	CS	CS
1	07/09/2020	FOR APPROVAL	RO'C	RC	CS	CS
0	24/08/2020	DRAFT - FOR COMMENT	RO'C	RC	CS	CS

© Copyright 2018 Jacobs U.K. Limited. The concepts and information contained in this document are the property of Jacobs. Use or copying of this document in whole or in part without the written permission of Jacobs constitutes an infringement of copyright. Limitation: This drawing has been prepared on behalf of, and for the exclusive use of Jacobs' Client, and is subject to, and issued in accordance with, the provisions of the contract between Jacobs and the Client. Jacobs accepts no liability or responsibility whatsoever for, or in respect of, any use of, or reliance upon, this drawing by any third party.

Notes:

1. THIS DRAWING IS TO BE READ IN CONJUNCTION WITH ALL OTHER RELEVANT DRAWINGS, DOCUMENTATION, SPECIFICATION AND APPENDICES PROVIDED.
2. ALL DIMENSIONS ARE IN METRES UNLESS OTHERWISE STATED.
3. NO TOPOGRAPHICAL INFORMATION AVAILABLE FOR THIS SCHEME. BACKGROUND INFORMATION AS PER OS MAP TILES PROVIDED BY CLIENT (SEE ALSO NOTE 4 BELOW).
4. EXISTING CARRIAGEWAY WIDTHS, KERB LINES AND CROSSING LOCATIONS ARE INDICATIVE AND WILL BE CONFIRMED ON SITE BEFORE COMMENCING CONSTRUCTION WORKS.
5. PROPOSED TEMPORARY MEASURES TO BE CONFIRMED DURING SETTING OUT BY SUPERVISING ENGINEER.
6. ALL MARKING LOCATIONS AND DIMENSIONS ARE ESTIMATES.
7. GAPS IN SEGREGATION SHALL BE PROVIDED OVER ANY LOCATIONS WHICH REQUIRE ACCESS BY VEHICLES OR PEDESTRIANS, INCLUDING BUT NOT LIMITED TO DRIVEWAYS, JUNCTIONS AND PEDESTRIAN REFUGE ISLANDS.
8. LOCATIONS OF EXISTING PARKING BAYS AND BUS STOP BAYS ARE INDICATIVE AND SHALL BE CONFIRMED ON SITE.
9. BUS STOP INTERVENTIONS SHALL BE AS PER AECOM STANDARD DETAIL DRAWING 60636731-SHT-C-SP-DET-0901
10. AT CONTROLLED PEDESTRIAN CROSSINGS, ALL CYCLE LANE ROAD MARKINGS WILL STOP OUTWITH THE CONTROL ZONE INDICATED BY THE 'ZIG-ZAG' MARKINGS WITH THE EXCEPTION OF THE DIA. 1057 CYCLE SYMBOL. SEGREGATION UNITS WILL BE STOPPED AND START TWO 'ZIG-ZAGS' FROM THE STOP LINE.

Key

- PROPOSED WHITE ROAD MARKINGS
- PROPOSED YELLOW ROAD MARKINGS
- PROPOSED SEGREGATION UNITS AND ORANGE CYLINDER POSTS (Temporary Segregation)
- PROPOSED TEMPORARY KERB (DETAIL TO BE AGREED WITH CEC)
- PROPOSED TEMPORARY ROAD STOP UP (DETAIL TO BE AGREED WITH CEC)
- PROPOSED SIGN
- EXISTING ROAD MARKINGS
- INDICATIVE DRIVEWAY LOATIONS

Jacobs
160 Dundee Street, Edinburgh, EH11 1DQ
Tel:+44 (0)131 659 Fax:+44 (0)131 228 6177
www.jacobs.com

Client: EDINBVRGH THE CITY OF EDINBURGH COUNCIL

Project: Spaces for People
Travelling Safely, Bus Priority:
A1 London Road to Milton Road West

Drawing title
PROPOSED TEMPORARY MEASURES A1 LONDON ROAD TO MILTON ROAD WEST SHEET 13 OF 13

Drawing status: FOR NOTIFICATION

Scale	1:500 @ A1	DO NOT SCALE
Jacobs No.		Rev 2
Client no.		

Drawing number: BESP0023-TEMP-A1-GA-DR-0013