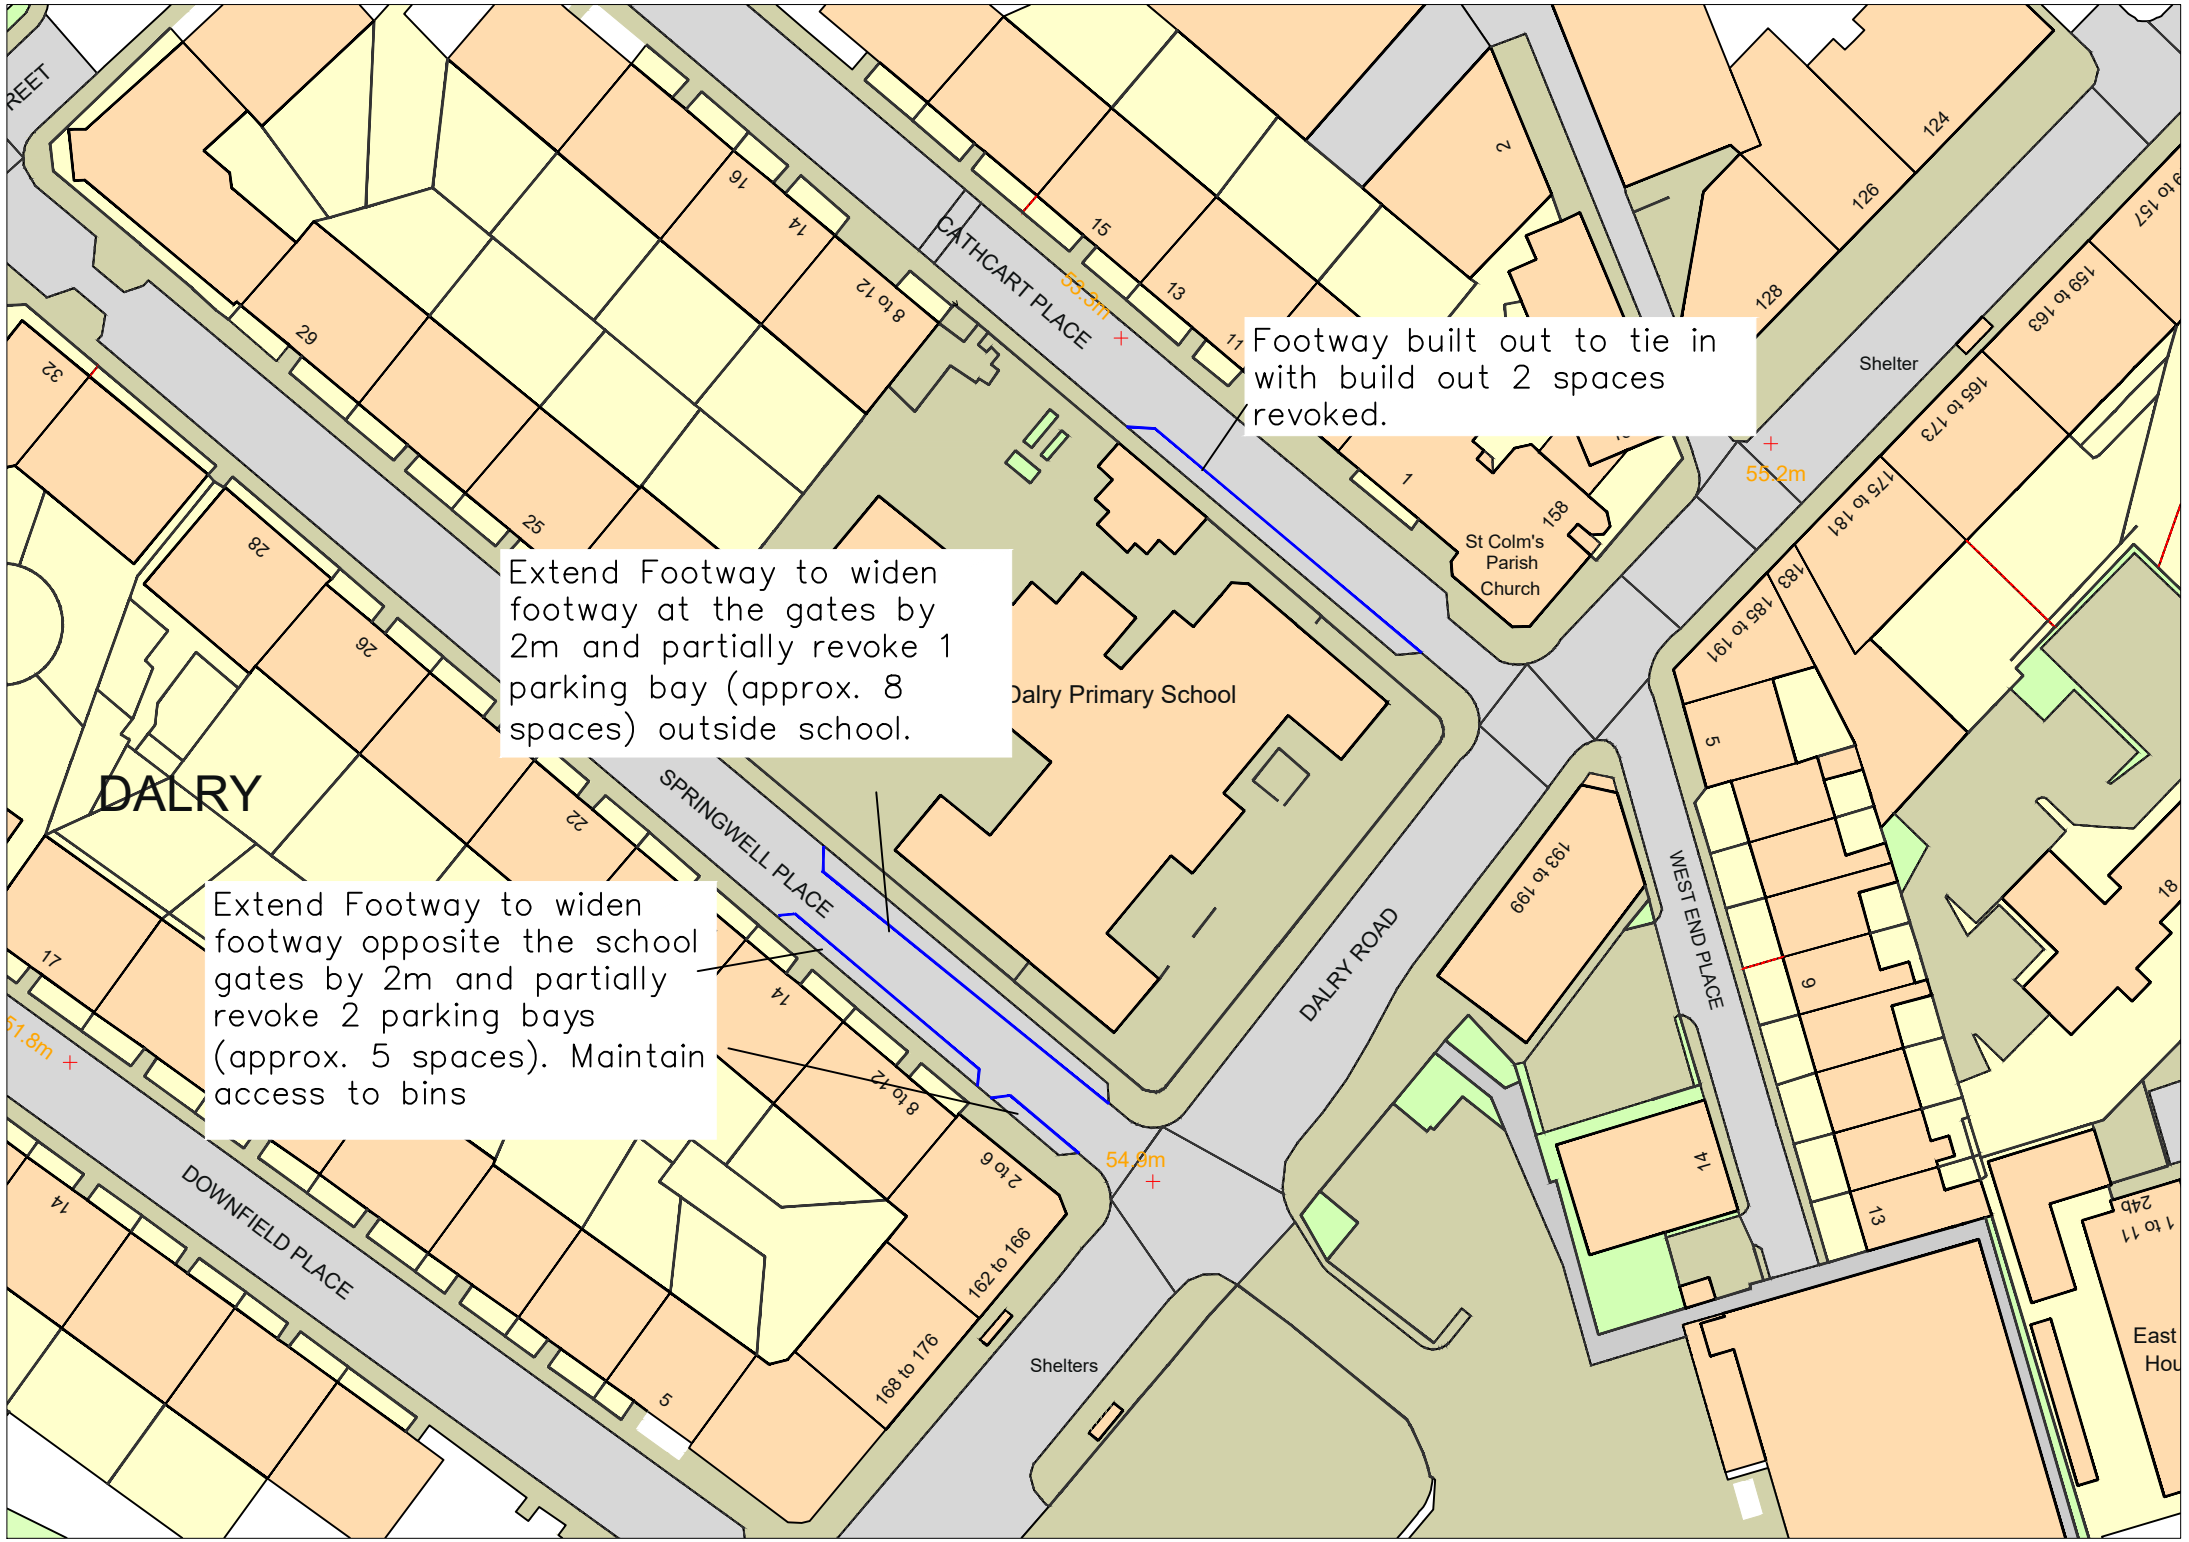
Footway built out to tie in with build out 2 spaces revoked.
Extend Footway to widen footway at the gates by 2m and partially revoke 1 parking bay (approx. 8 spaces) outside school.
Extend Footway to widen footway opposite the school gates by 2m and partially revoke 2 parking bays (approx. 5 spaces). Maintain access to bins
DALRY
CATHCART PLACE
SPRINGWELL PLACE
DOWNFIELD PLACE
DALRY ROAD
WEST END PLACE
Dalry Primary School
St Colm's Parish Church
Shelter
Shelters
53.3m
55.2m
54.9m
51.8m
8 to 12
2 to 6
162 to 166
168 to 176
193 to 199
165 to 173
175 to 181
159 to 163
185 to 191
East Hou