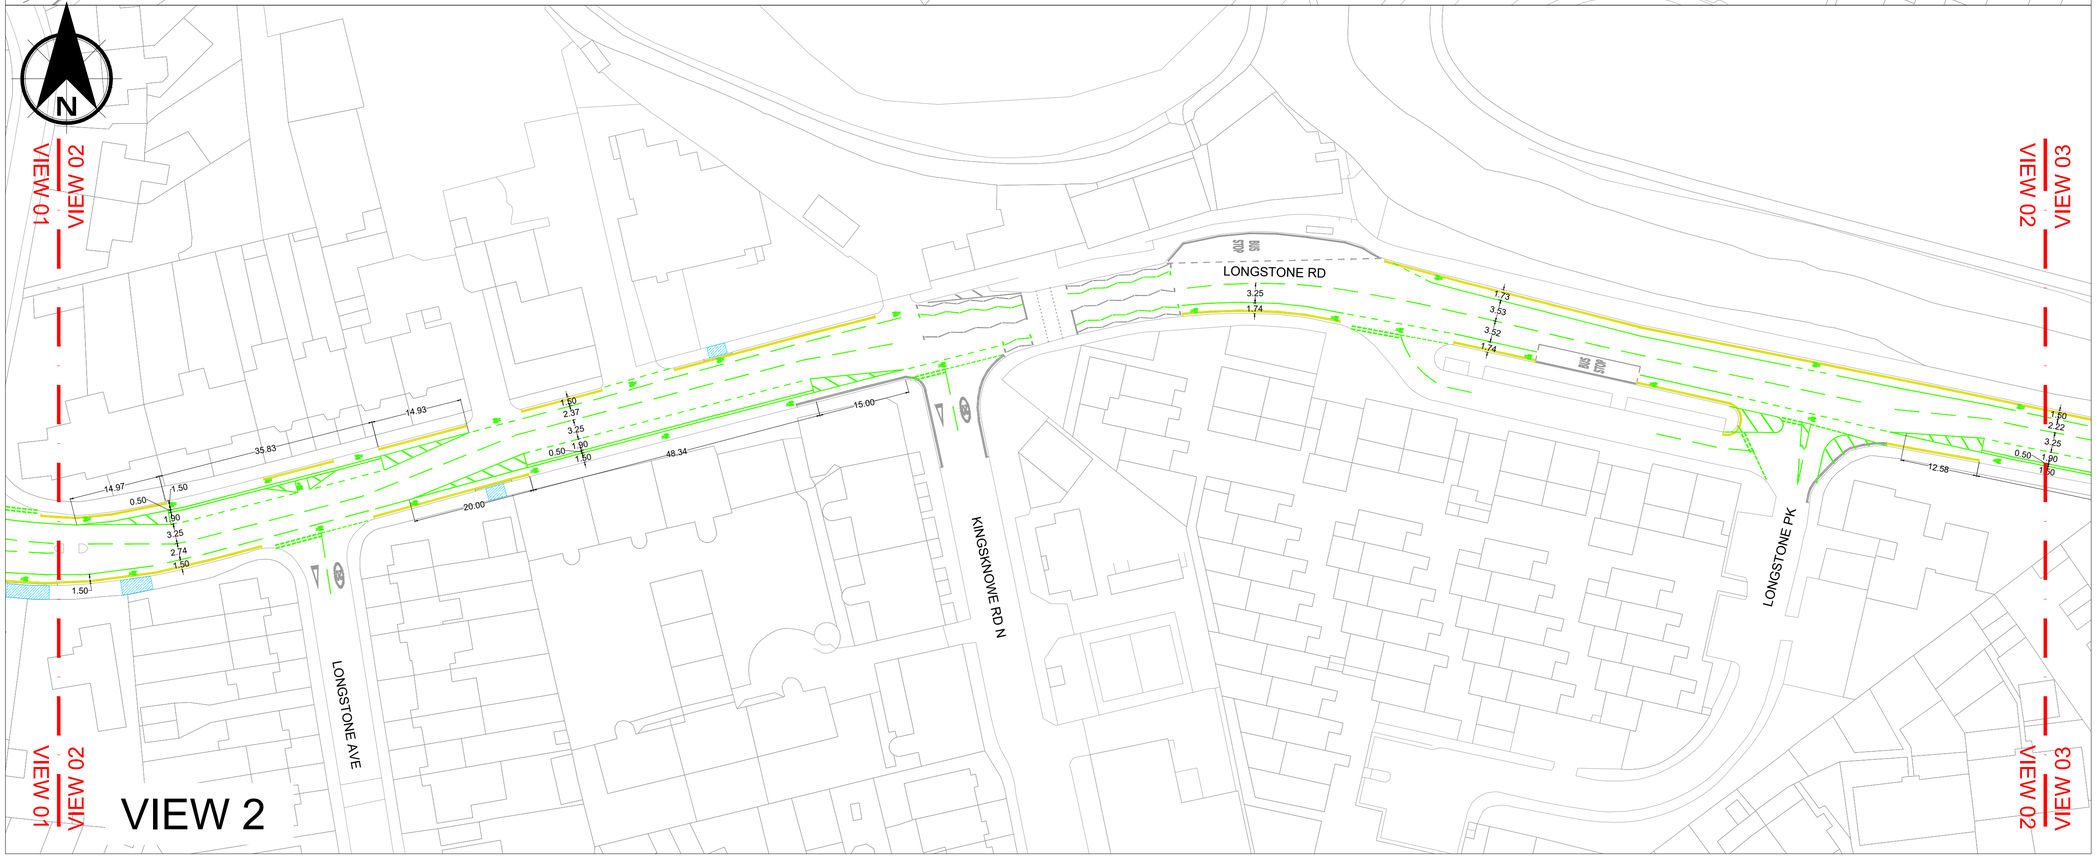

NOTES

1. ALL DIMENSIONS ARE IN METRES UNLESS OTHERWISE STATED.
2. THIS DRAWING CONTAINS DATA BASED UPON ORDINANCE SURVEY MAPPING. REPRODUCED BY PERMISSION OF ORDNANCE SURVEY ON BEHALF OF HMSO. CROWN COPYRIGHT AND DATABASE RIGHT 2020. ALL RIGHTS RESERVED. 100023420 (2019)
3. THIS DRAWING IS TO BE READ IN CONJUNCTION WITH ALL RELEVANT DOCUMENTS.
4. TSRGD REFERS TO TRAFFIC SIGNS REGULATIONS AND GENERAL DIRECTIONS 2016.

KEY

DRIVEWAYS

1004 4m, 2m 100mm WHITE — TSRGD DIA. NUMBER, LINE AND GAP, THICKNESS, COLOUR

PS-XX — PROPOSED SIGN

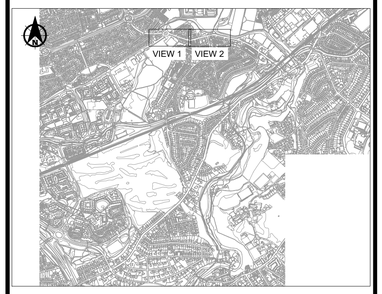

Rev.	Date	Amendment Details	Drawn	Chk'd	App'd

Sweco
2nd Floor, Quay 2
139 Fountainbridge
Edinburgh
EH3 9QG
Tel: +44 (0)131 550 6300
Web: www.sweco.co.uk

SWECO

Client

EDINBVRGH
THE CITY OF EDINBURGH COUNCIL

Drawing Status

FOR INFORMATION

Project Title

SPACES FOR PEOPLE
LANARK ROAD

DRAFT

Drawing Title

1200 ROAD MARKING LAYOUT
SHEET 1 OF 6

Scale	Designed	Drawn	Checked	Approved
1:500	AMcN	AMcN		
Original Size	Date	Date	Date	Date
A1	14.12.20	14.12.20		

Drawing Number	Revision
65201810-SWE-LNK-1201	0

P:\6524\65201810_Spaces_For_People\000\04 Deliverables Management\Lanark Road\Drawings\ 65201810-SWE-LNK-1201 to 1206.dwg