
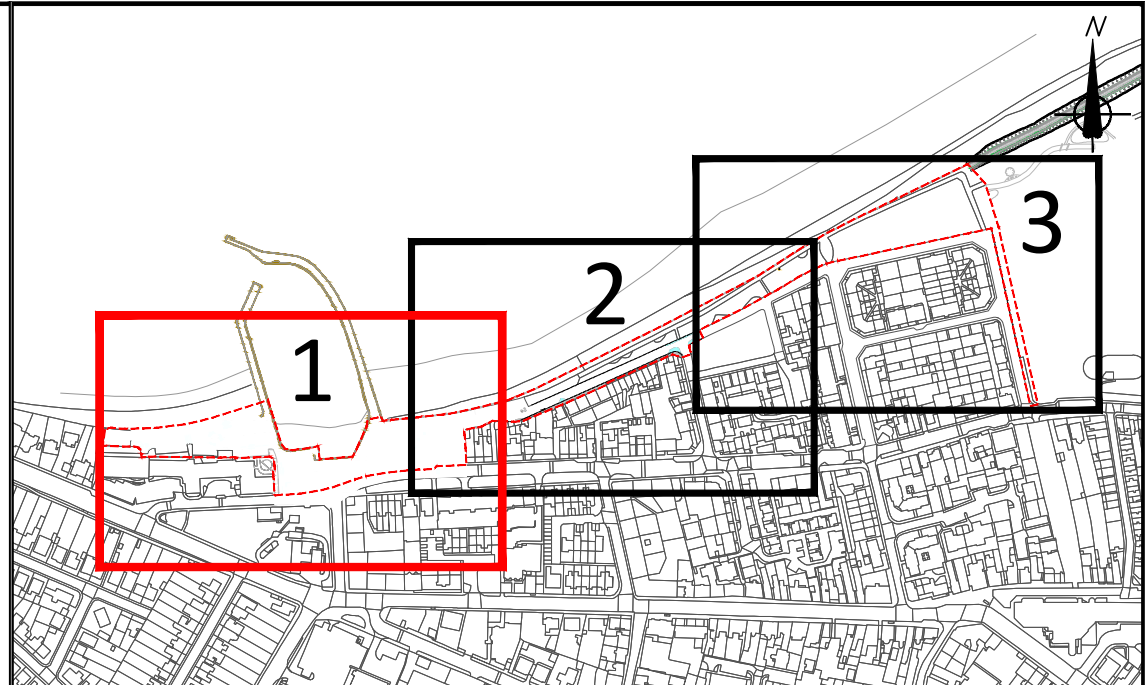


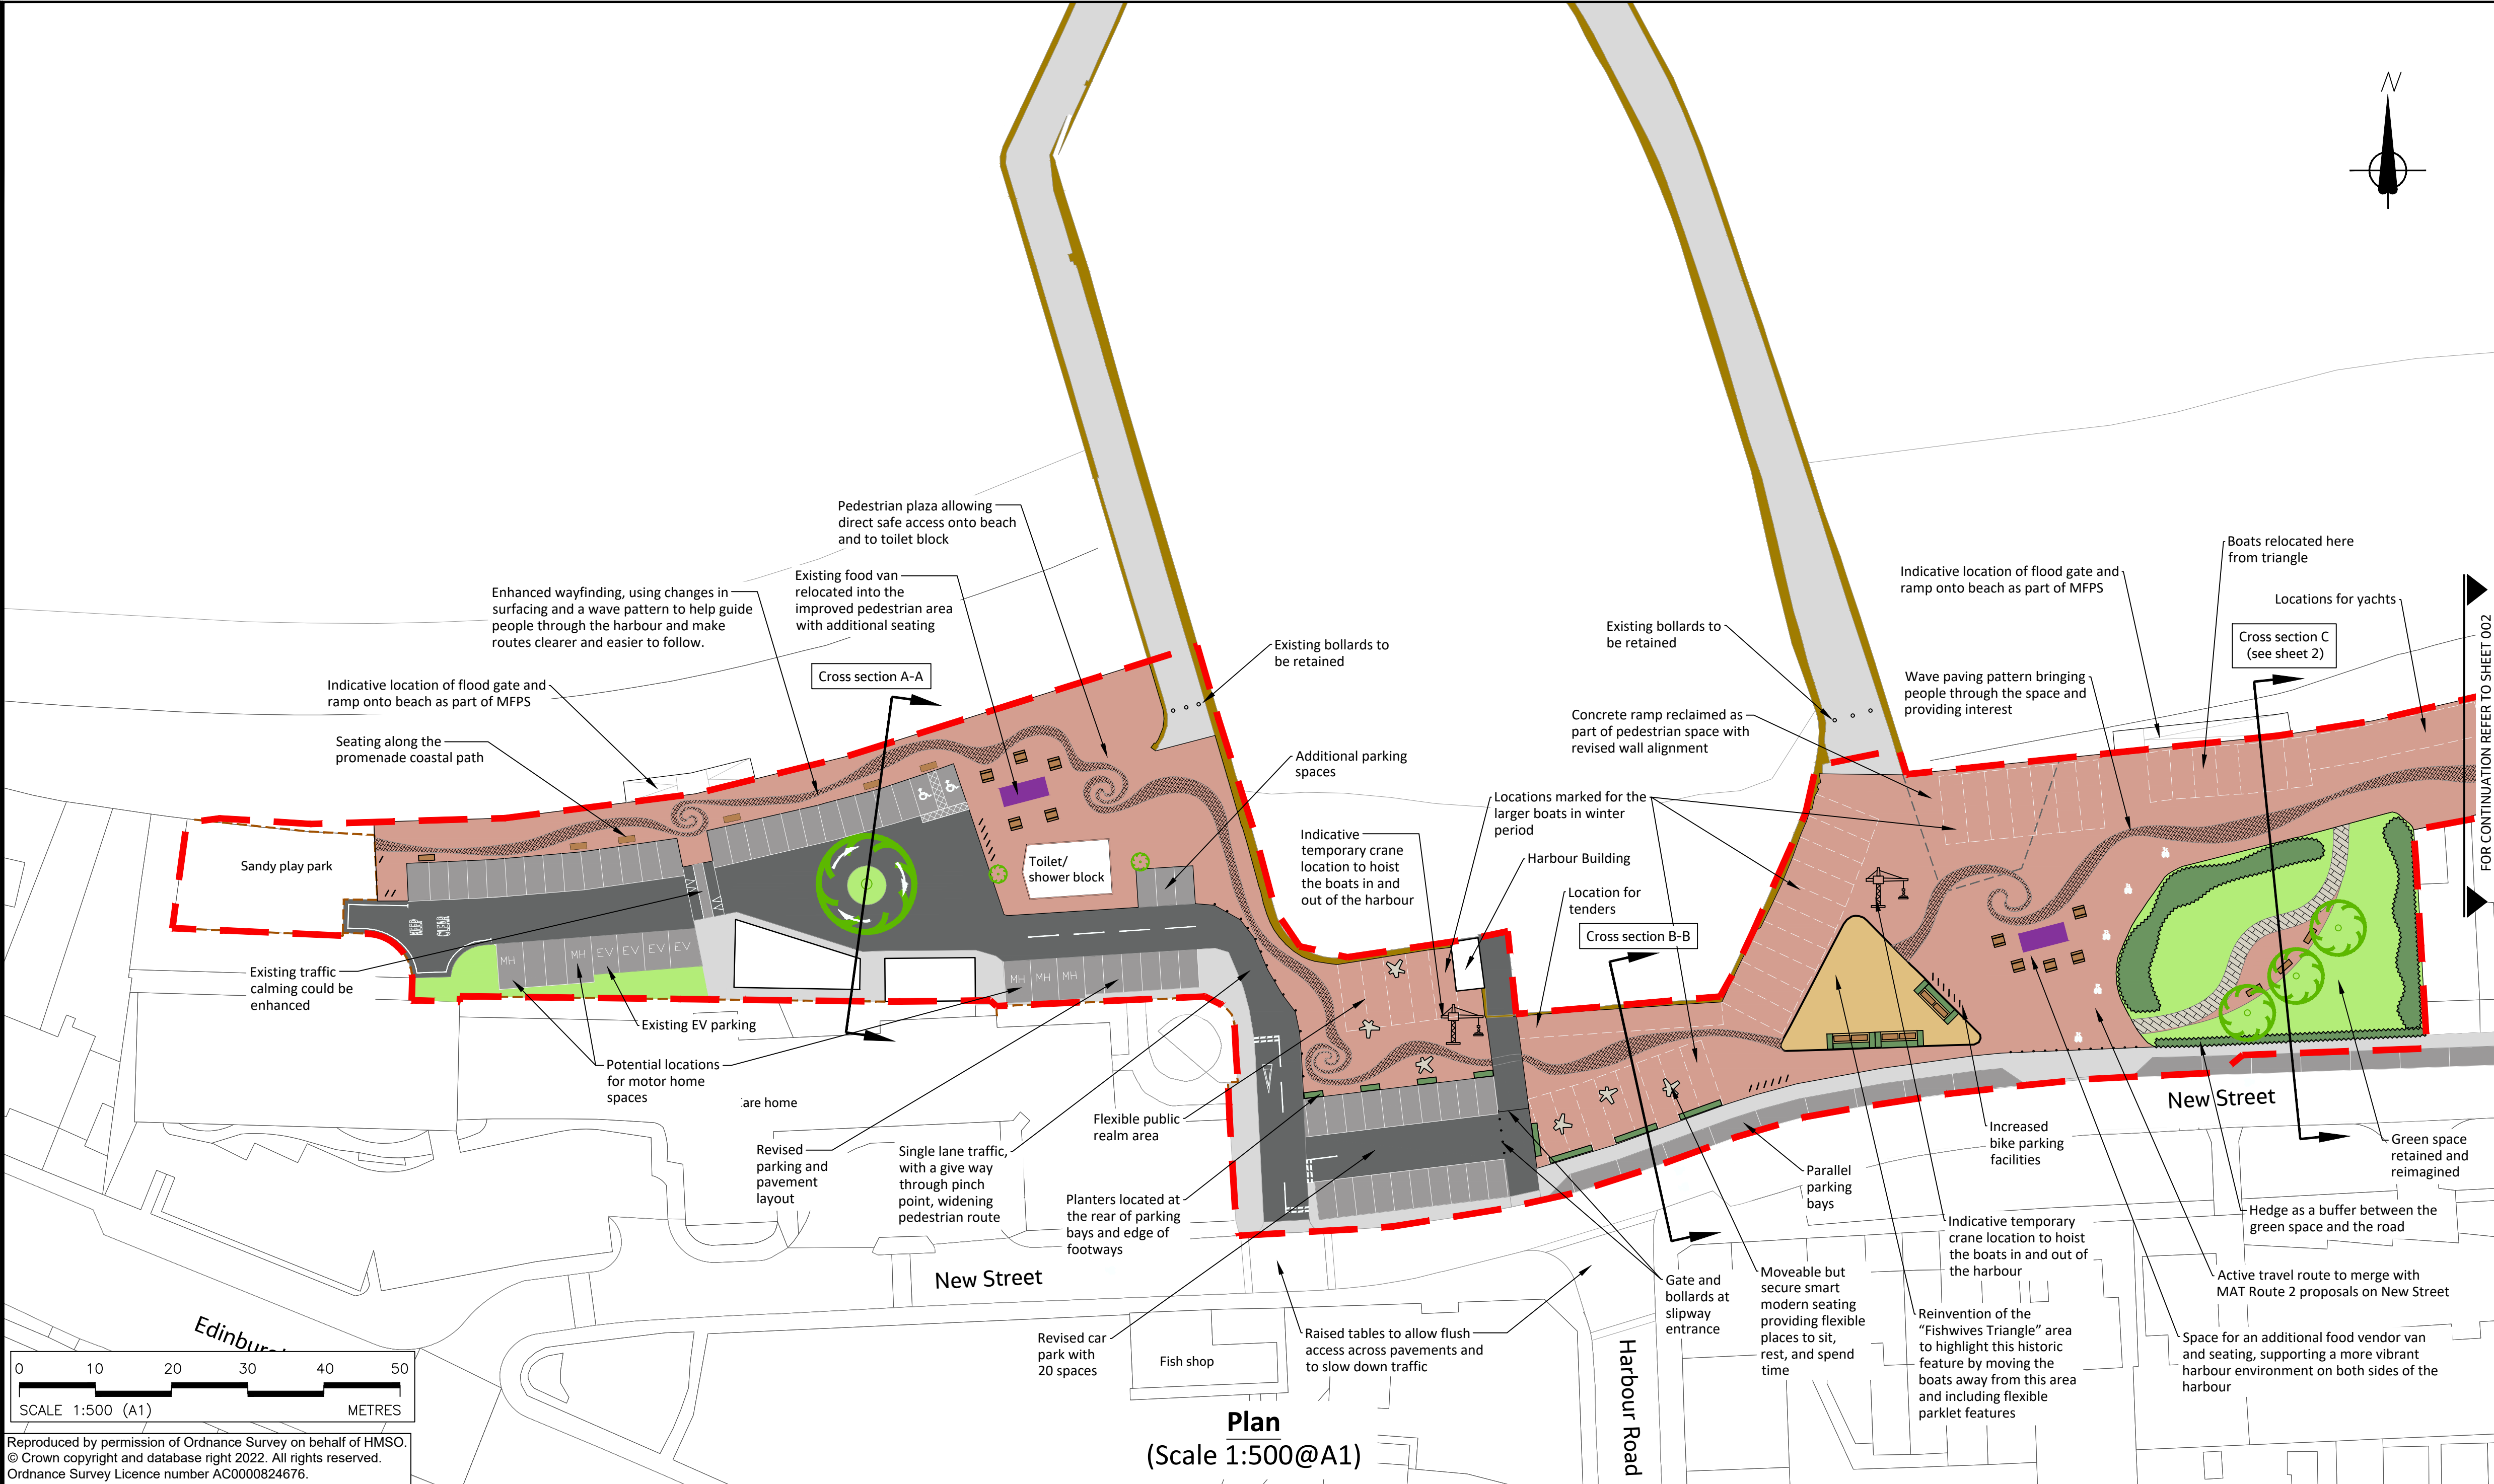

KEYPLAN

LEGEND:

--- Site boundary

FOR CONTINUATION REFER TO SHEET 002

P01.2	Minor updated in relation to comments from consultants. Sections added.	20/05/2028	J. Rowe	B. Mackie	C. Bellew	B. Hanning
P01.1	Work in progress	05/03/26	B. Mallya	J. Rowe	B. Mackie	B. Hanning
Rev.	Description	Date	Author	Checker	Reviewer	Approver

Document Control

Supplier

Jacobs.

Project Title

MUSSELBURGH ACTIVE TOUN

Drawing Title

**ACTIVE TRAVEL ROUTE
ROUTE 3: FISHERROW TO LINKS VIEW
SHEET 1**


Client

East Lothian Council


Originator	Checker	Reviewer	Approver
VR	JR	CB	KN

Suitability	Status	Revision
FOR INFORMATION	S0	P01.2


Drawing number	Scale
701909-JEC-S2-ATF-XXX-DR-P-0002	Varies @A1


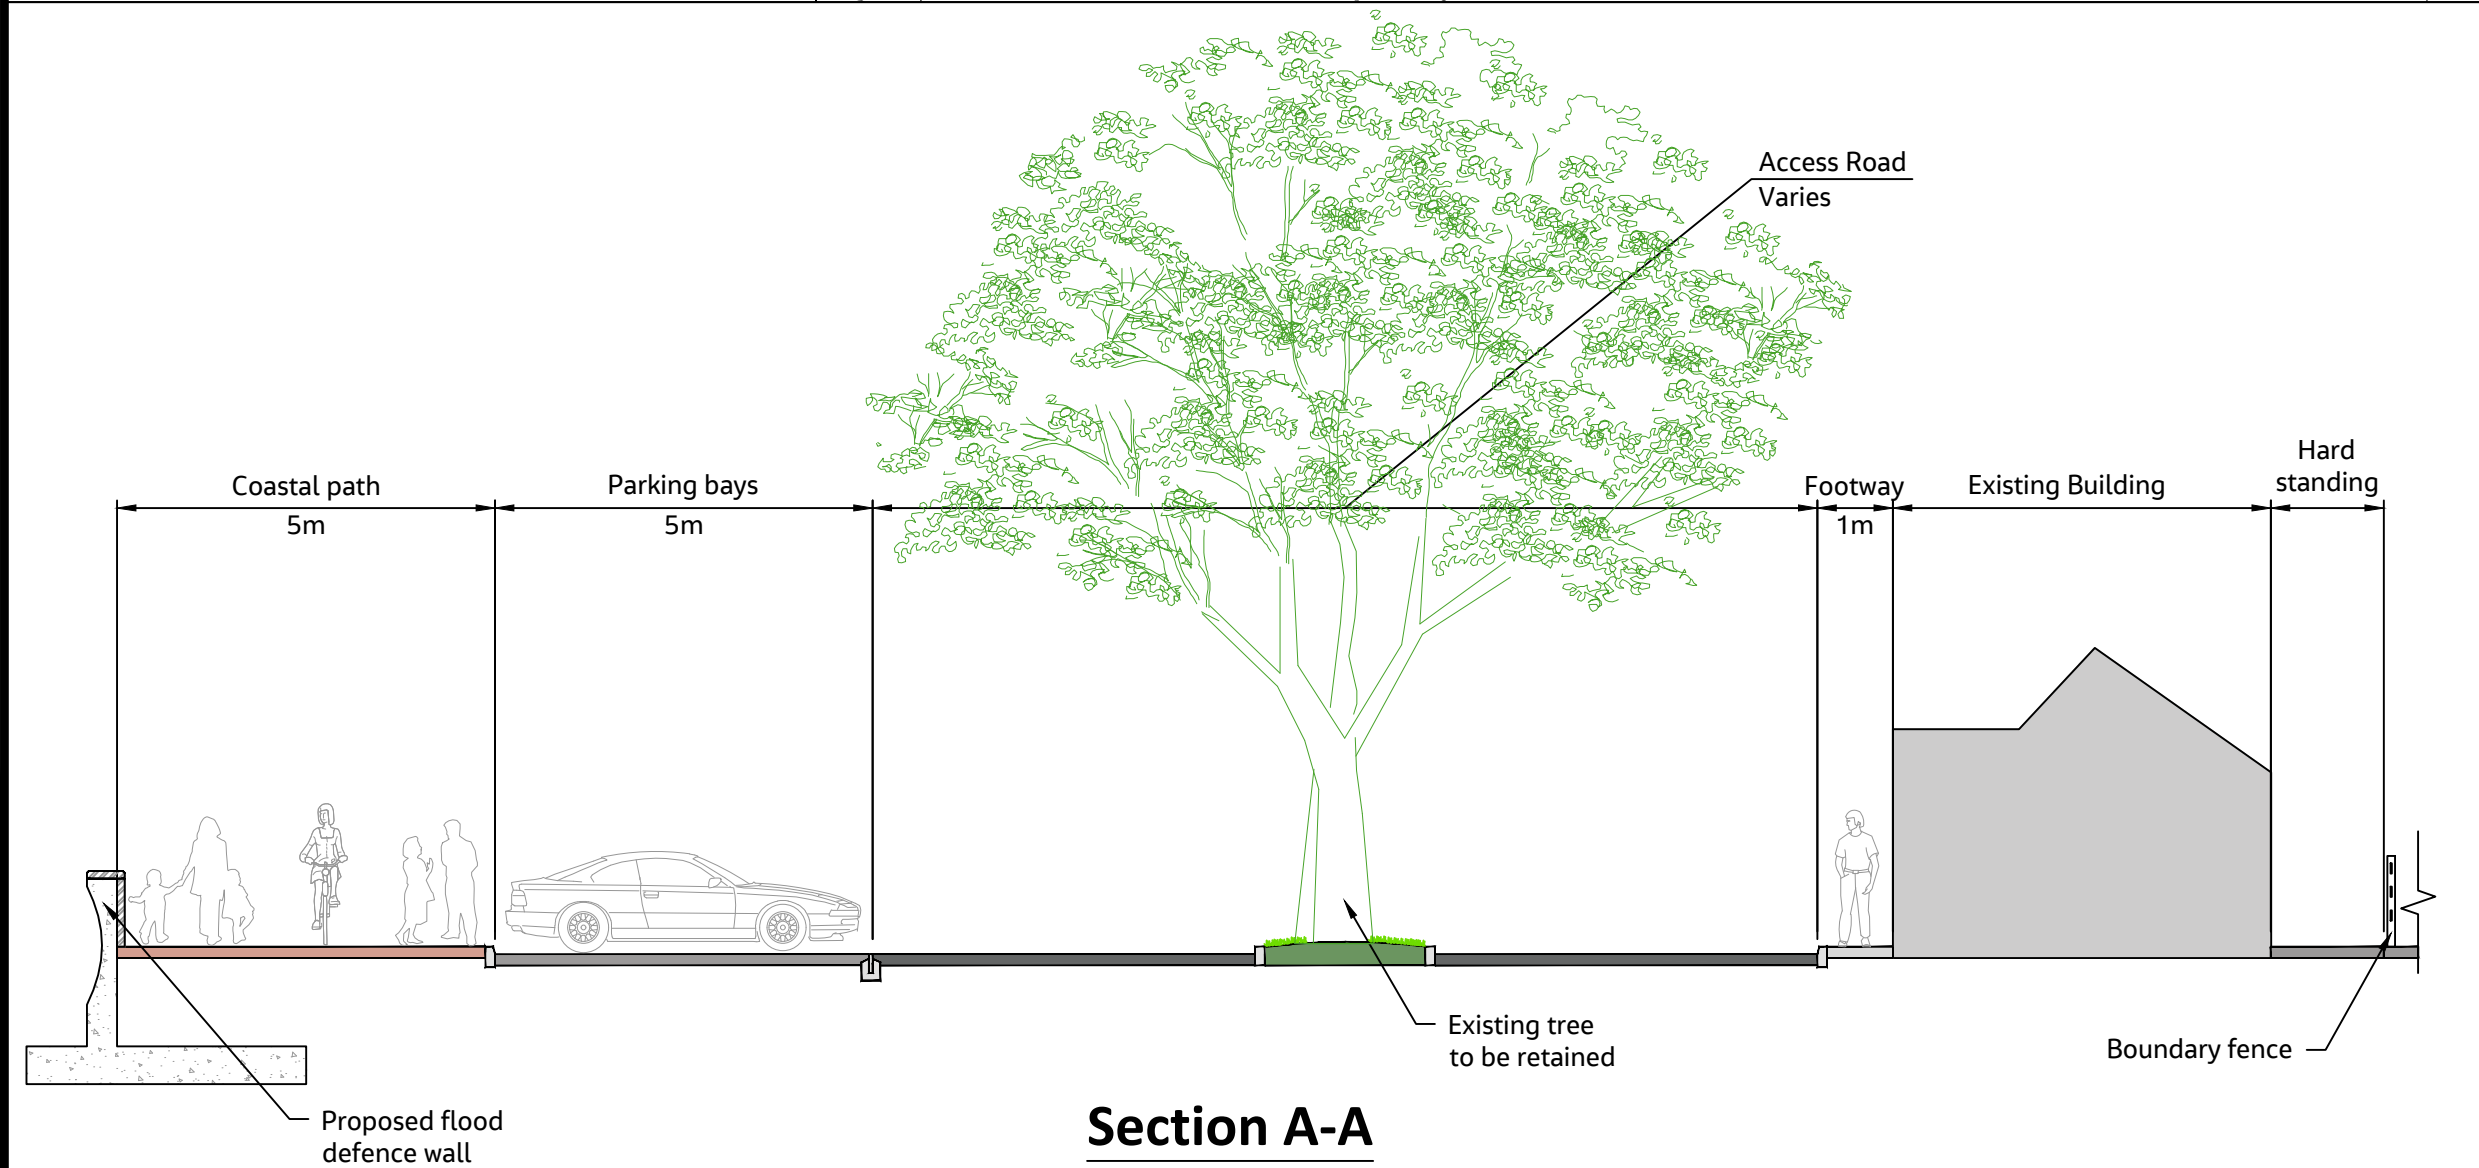


Section A-A

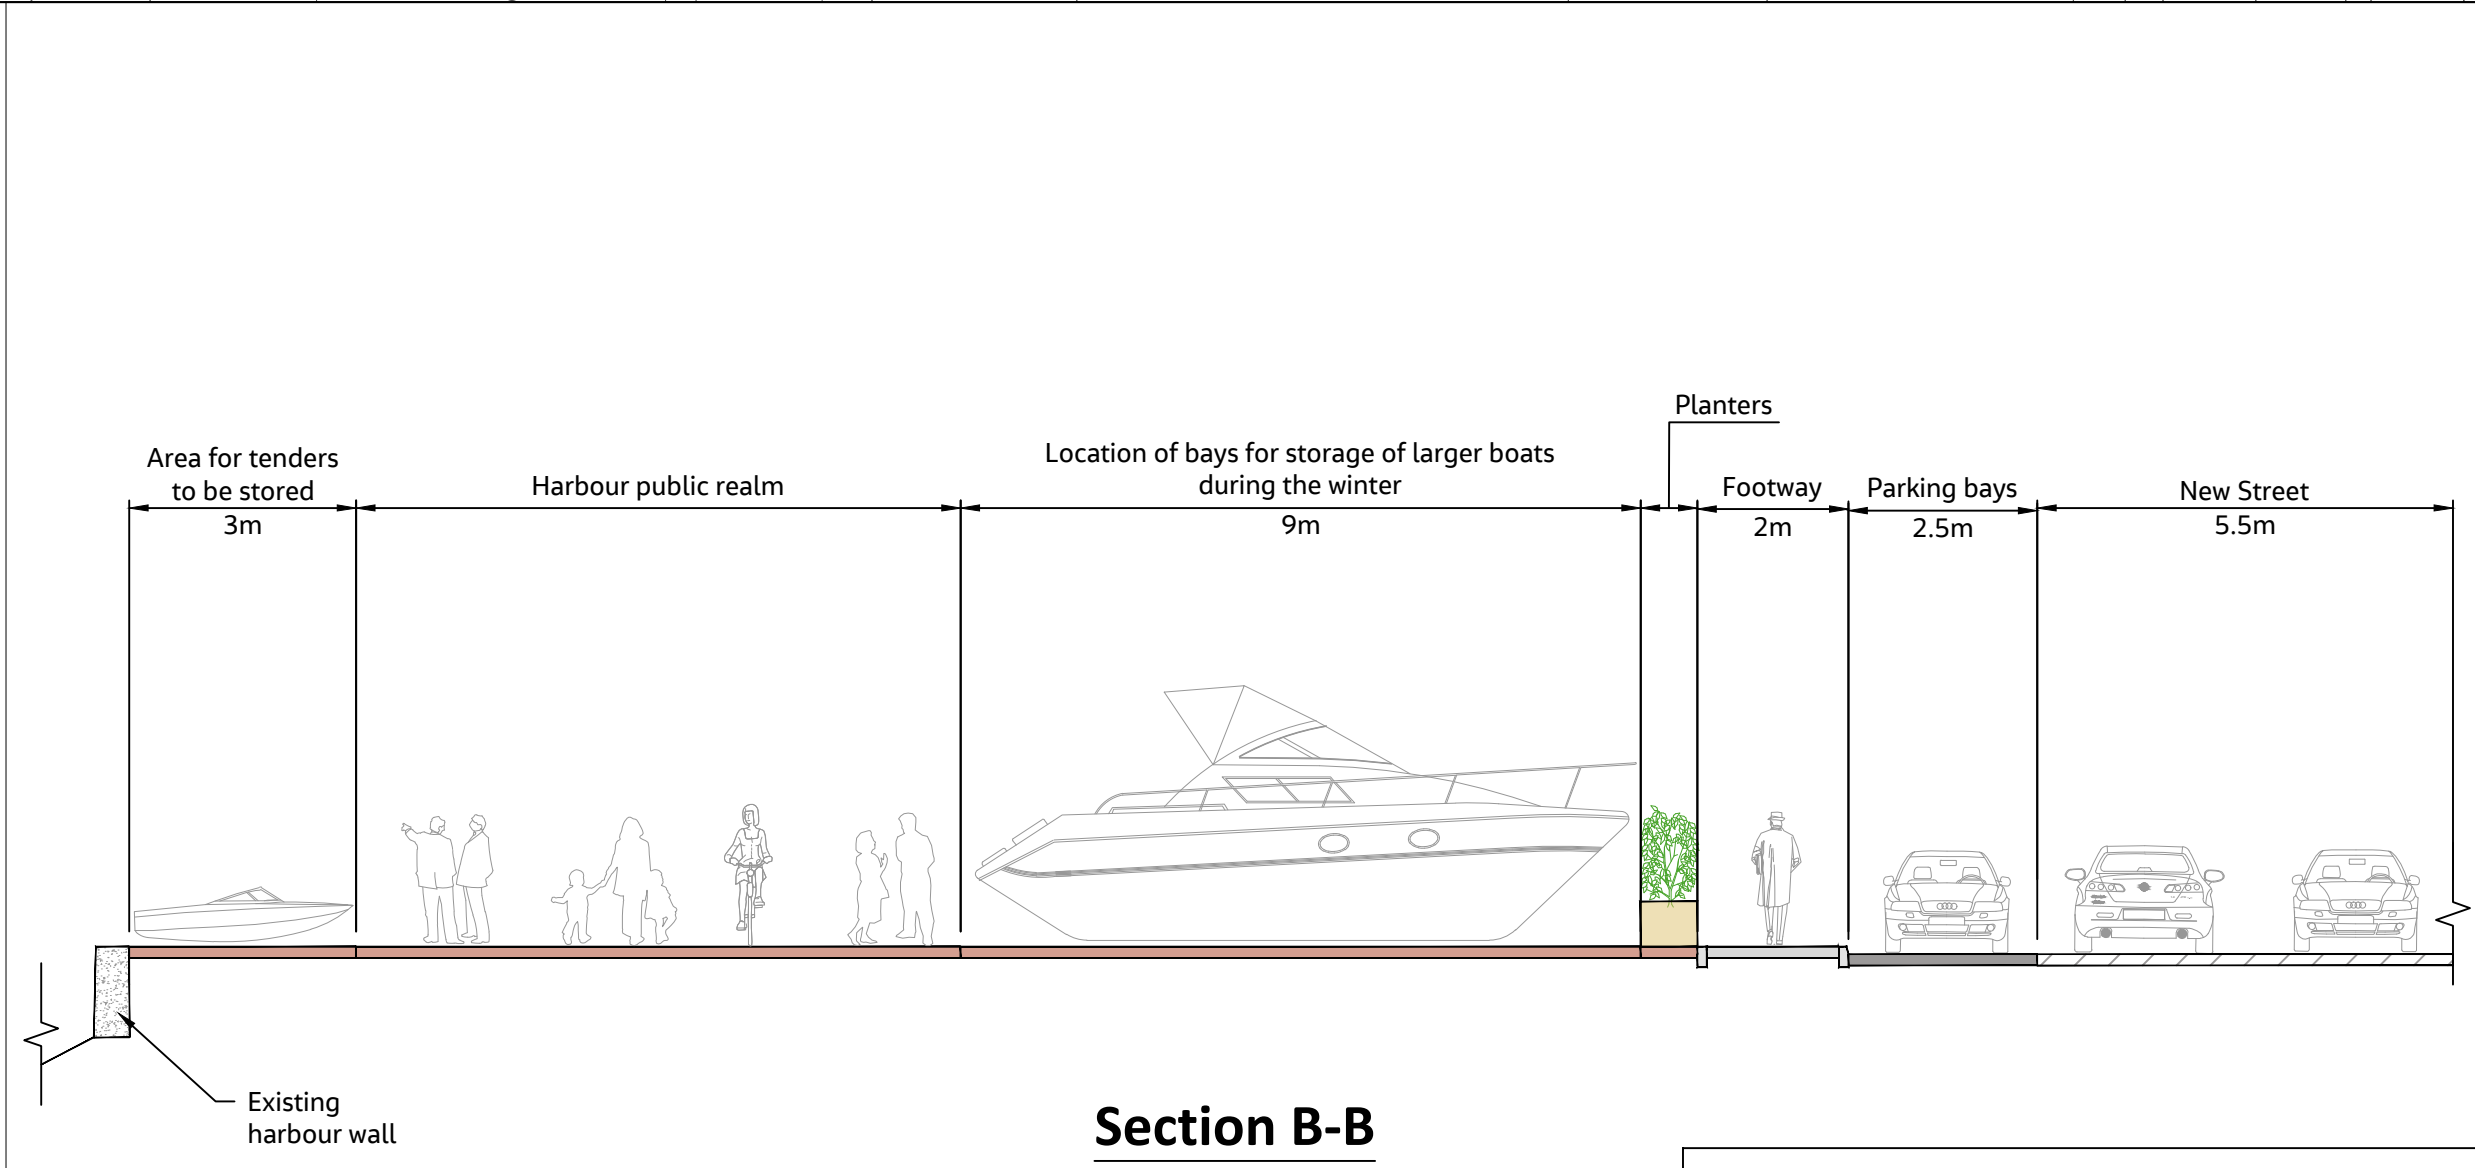

Section B-B

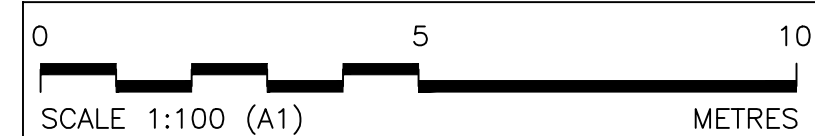

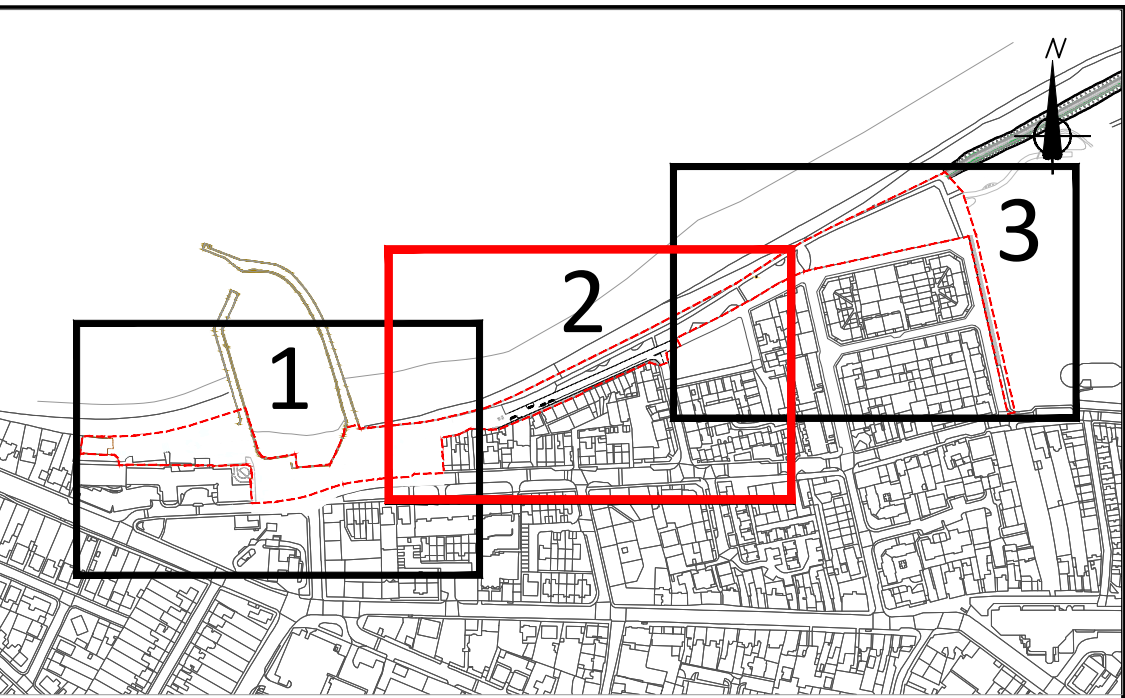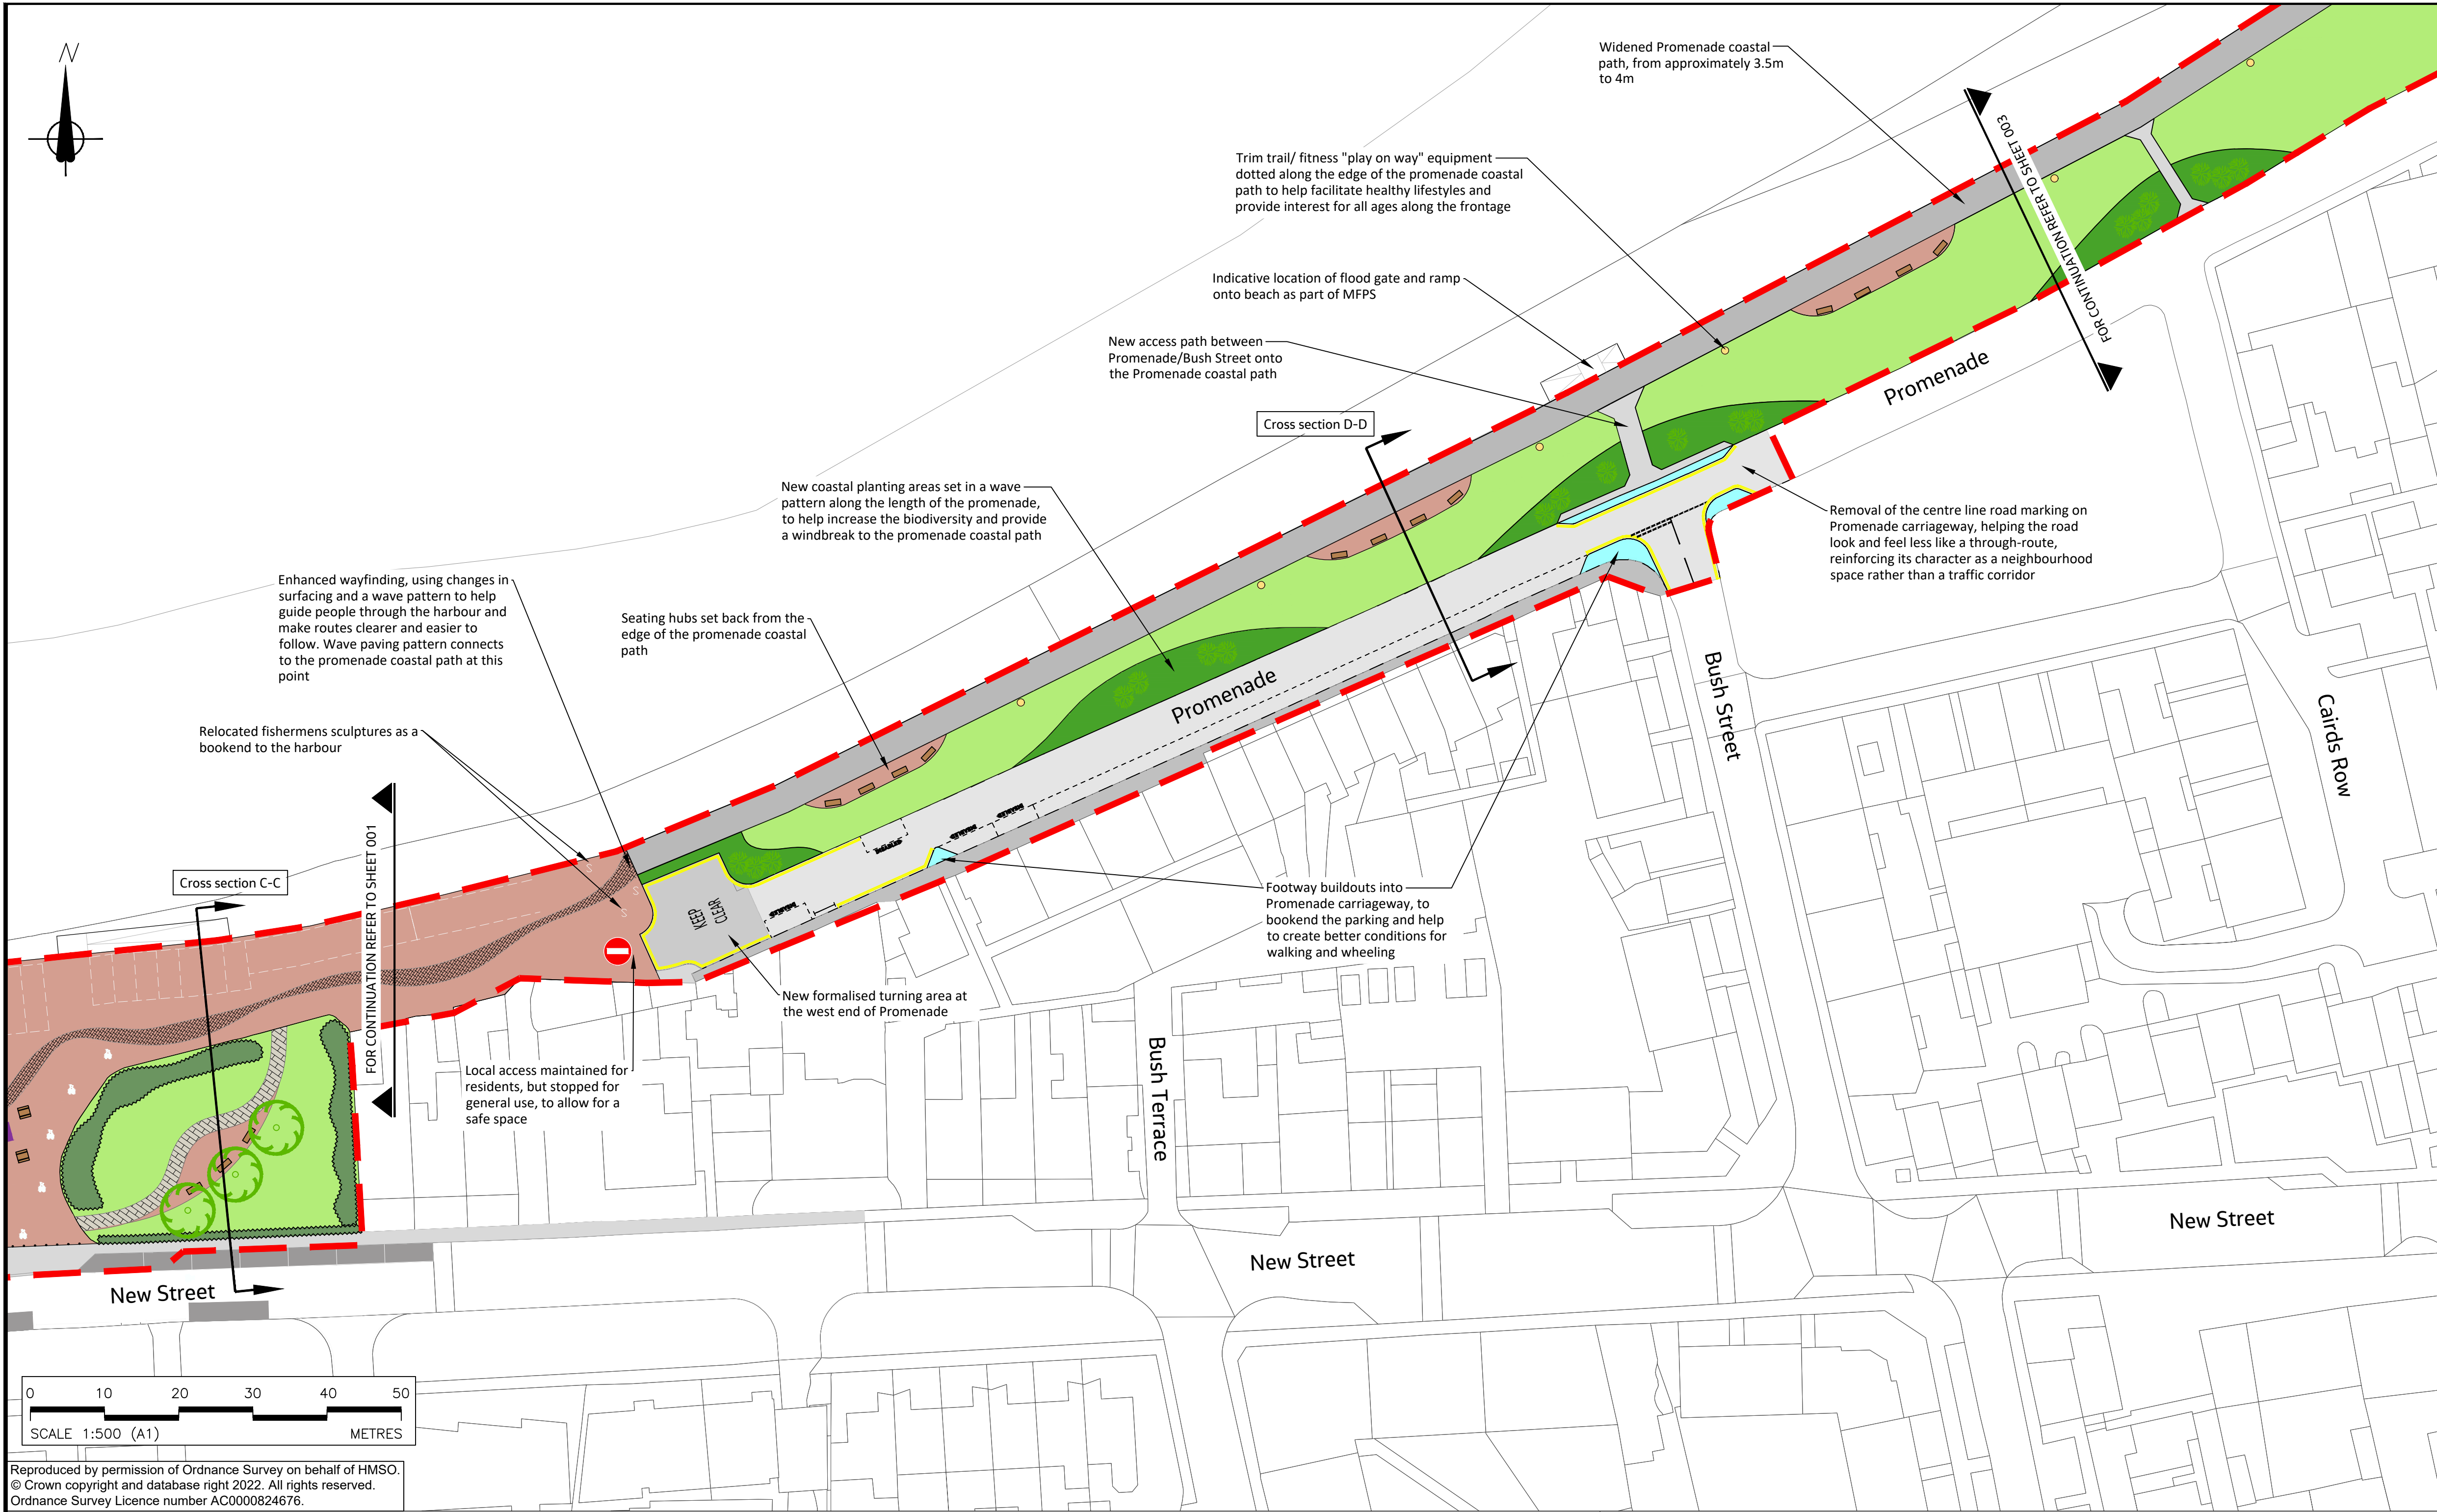

KEYPLAN

LEGEND:
--- Site boundary

Rev.	Description	Date	Author	Checker	Reviewer	Approver
P01.2	Minor updated in relation to comments from consultants. Sections added.	20/05/2026	J. Rowe	B. Mackie	C. Bell	B. Hanning
P01.1	Work in progress	05/02/26	B. Mallya	J. Rowe	B. Mackie	B. Hanning

Document Control
Supplier

Jacobs.


Project Title
MUSSELBURGH ACTIVE TOUN

Drawing Title
ACTIVE TRAVEL ROUTE ROUTE 3: FISHERROW TO LINKS VIEW SHEET 2


Client
 East Lothian Council

Originator	Checker	Reviewer	Approver
VR	JR	CB	KN
FOR INFORMATION			
Drawing number 701909-JEC-S2-ATF-XXX-DR-P-0003			
Scale 1:500			


© Copyright (2022) CH2M HILL United Kingdom. The concepts and information contained in this document are the property of CH2M HILL United Kingdom. Use or copying of this document in whole or in part without the written permission of CH2M HILL United Kingdom constitutes an infringement of copyright. Limitation: This drawing has been prepared on behalf of, and for the exclusive use of, CH2M HILL United Kingdom's Client, and is subject to, and issued in accordance with, the provision of the contract between CH2M HILL United Kingdom and the Client. CH2M HILL United Kingdom accepts no liability or responsibility whatsoever for, or in respect of, any use of, or reliance upon, this drawing by any third party.

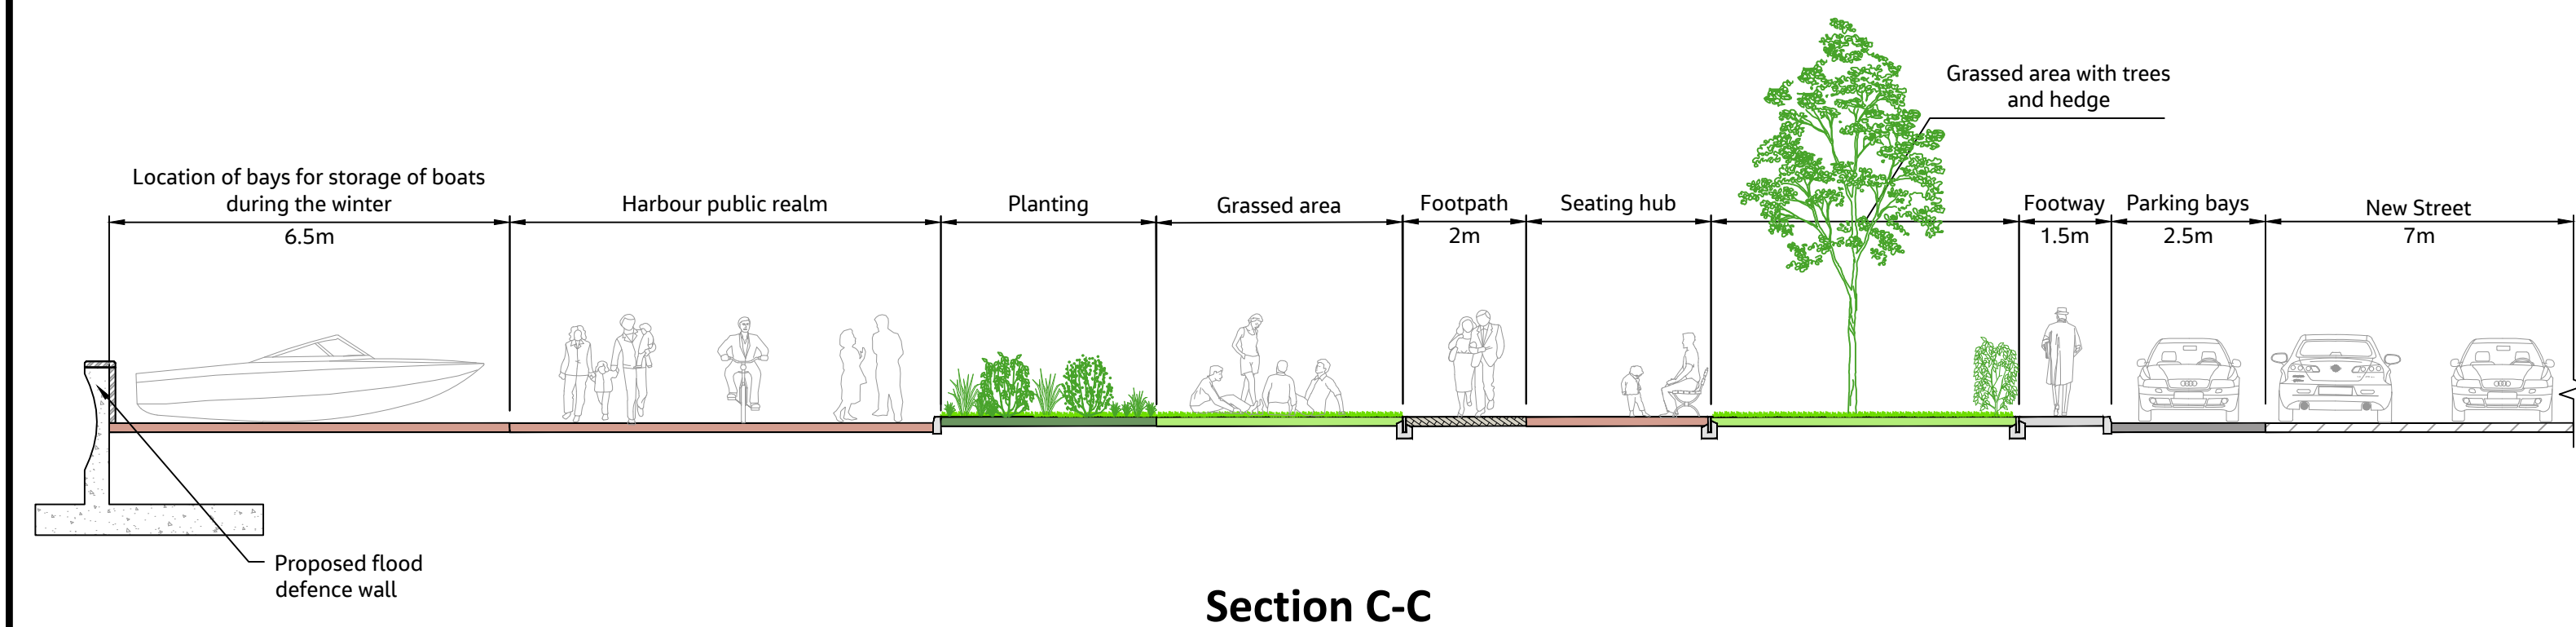


Section C-C

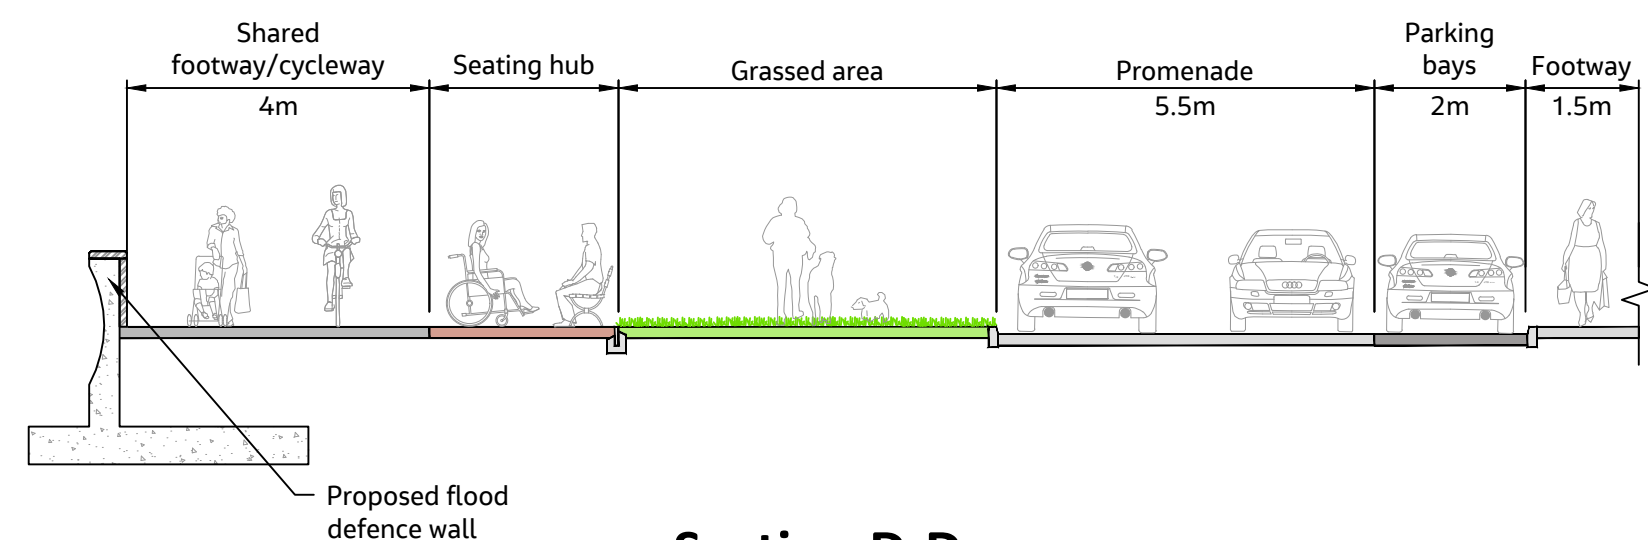

Section D-D

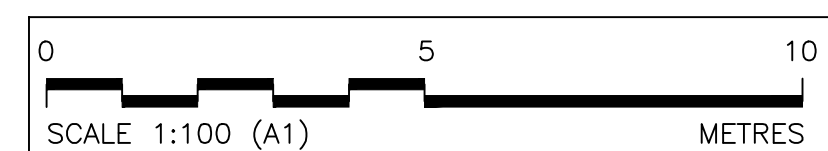

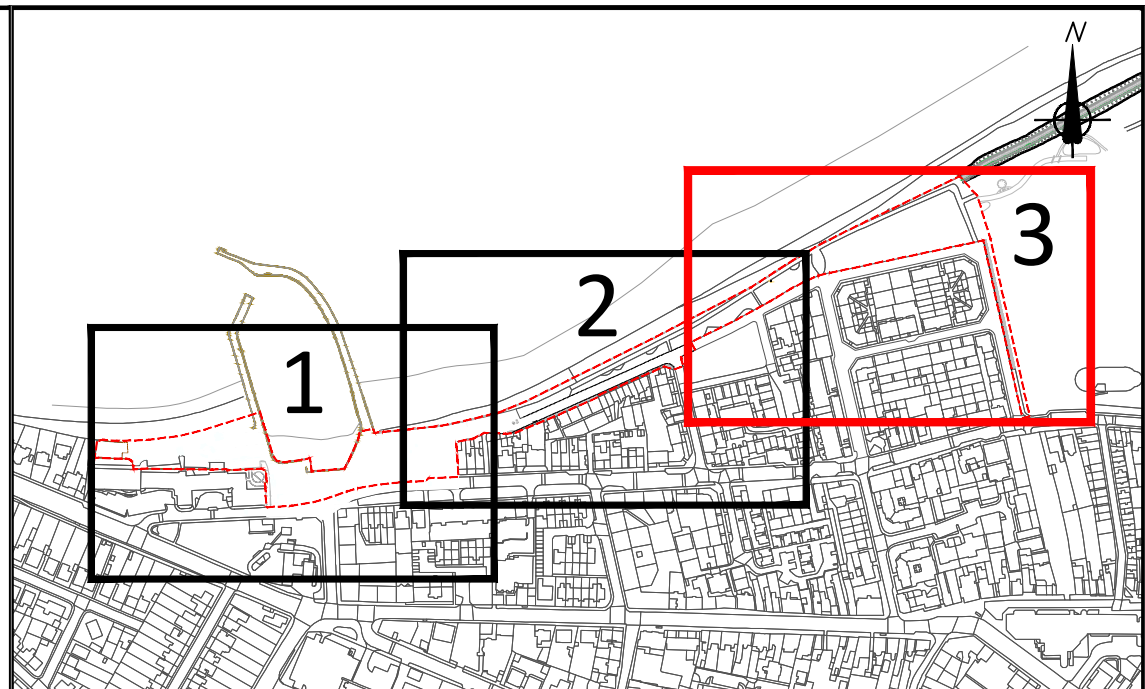

KEYPLAN

LEGEND:
--- Site boundary

P01.2	Minor updated in relation to comments from consultants. Sections added.	20/05/2026	J Rowe	B.Mackie	C.Bellaw	B.Hanning
P01.1	Work in progress	05/02/26	B. Mallya	J. Rowe	B. Mackie	B. Hanning
Rev.	Description	Date	Author	Checker	Reviewer	Approver

Document Control

Supplier

Jacobs.

Project Title

MUSSELBURGH ACTIVE TOUN


Drawing Title

ACTIVE TRAVEL ROUTE ROUTE 3: FISHERROW TO LINKS VIEW SHEET 3


Client

Originator VR	Checker JR	Reviewer CB	Approver KN
Suitability FOR INFORMATION	Status S0	Revision P01.2	
Drawing number 701909-JEC-S2-ATF-XXX-DR-P-0004	Scale 1:500		

© Copyright (2022) CH2M HILL United Kingdom. The concepts and information contained in this document are the property of CH2M HILL United Kingdom. Use or copying of this document in whole or in part without the written permission of CH2M HILL United Kingdom constitutes an infringement of copyright. Limitation: This drawing has been prepared on behalf of, and for the exclusive use of, CH2M HILL United Kingdom's Client, and is subject to, and issued in accordance with, the provision of the contract between CH2M HILL United Kingdom and the Client. CH2M HILL United Kingdom accepts no liability or responsibility whatsoever for, or in respect of, any use of, or reliance upon, this drawing by any third party.

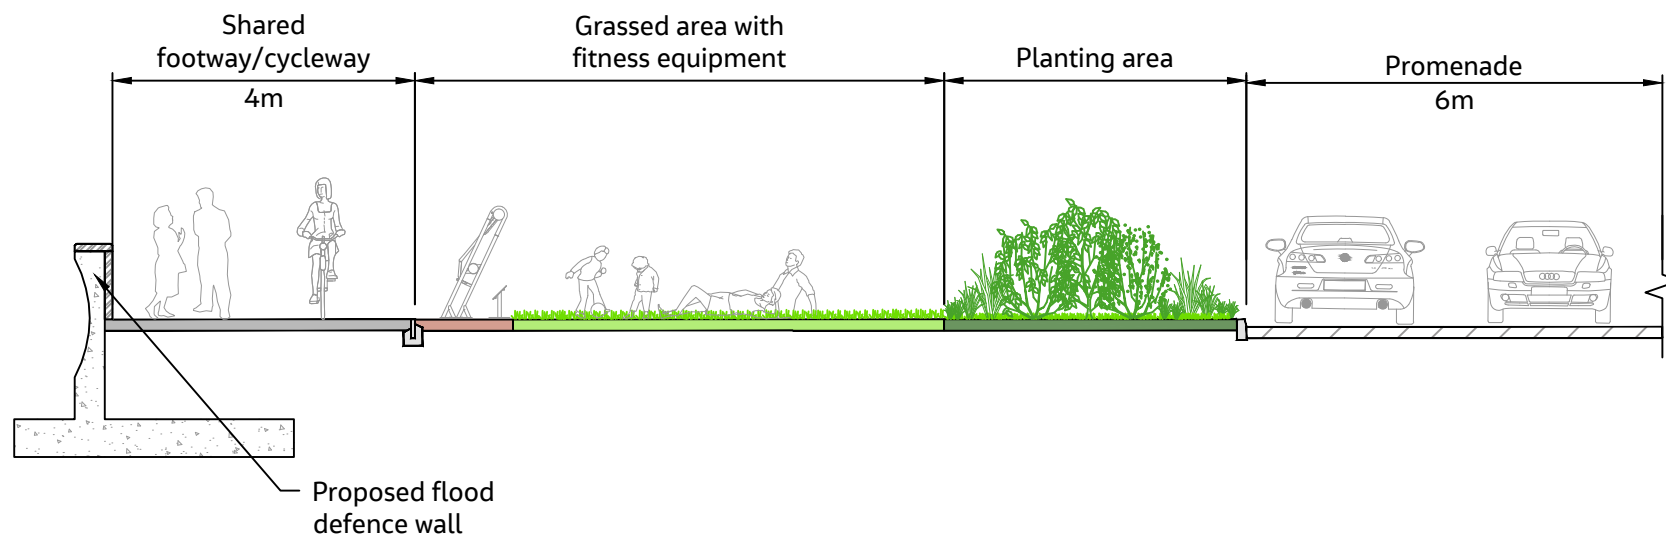

Section E-E

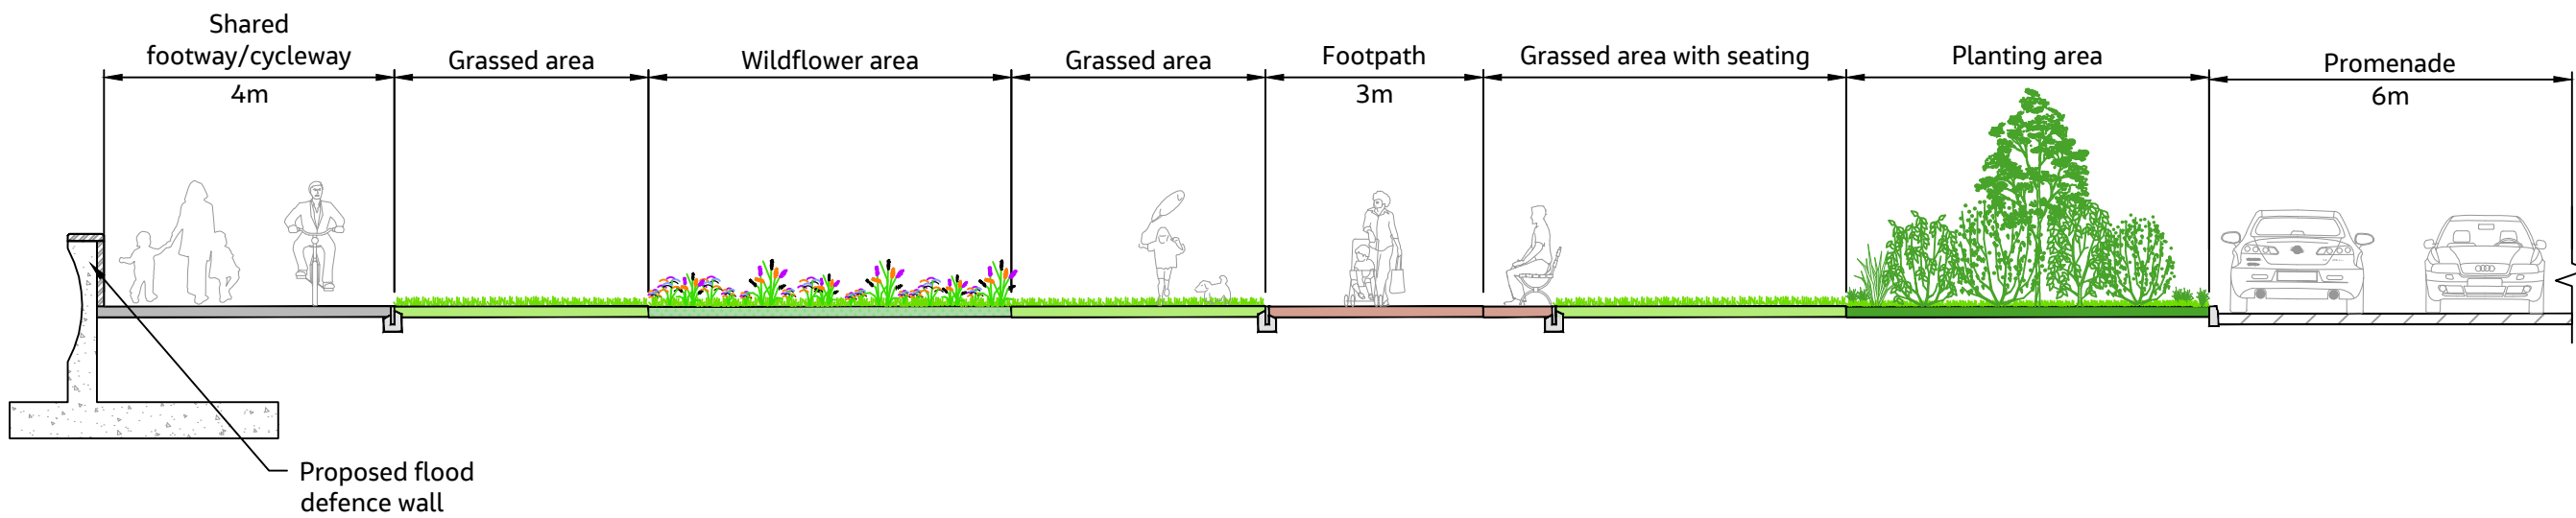

Section F-F

